


site layout - 1 : 500 scale

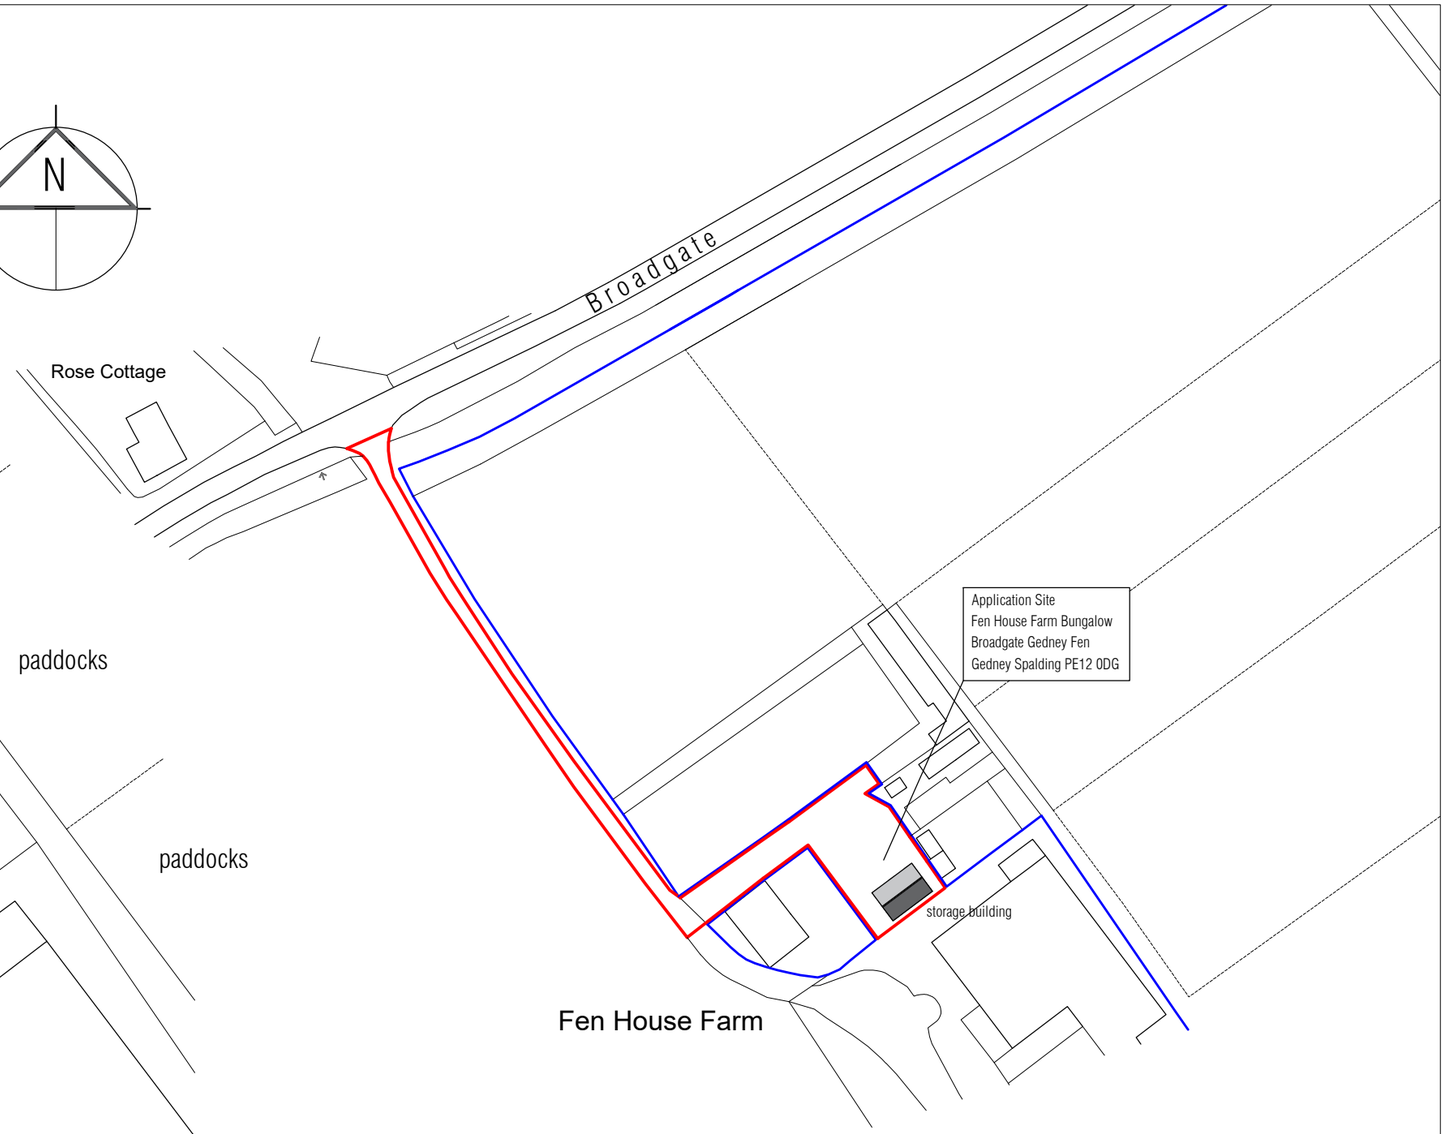

location plan - 1 : 1250 scale

© Crown copyright 2024 Ordnance Survey 100053143

mlp Moulton Land and Planning
moultonlandandplanning.co.uk 21 Main Road Collyweston Stamford PE9 3PF
mob 07484 101655 e-mail alan@moultonland.co.uk

Project
Detached Storage Building
Fen House Farm Bungalow
Broadgate Gedney Fen Gedney PE12 0DG

Drawing
Location Plan
Site Layout

date august 2024
scale(s) 1:1250 & 1:500 @ A3
DRG. No. Kerry / pl / 01