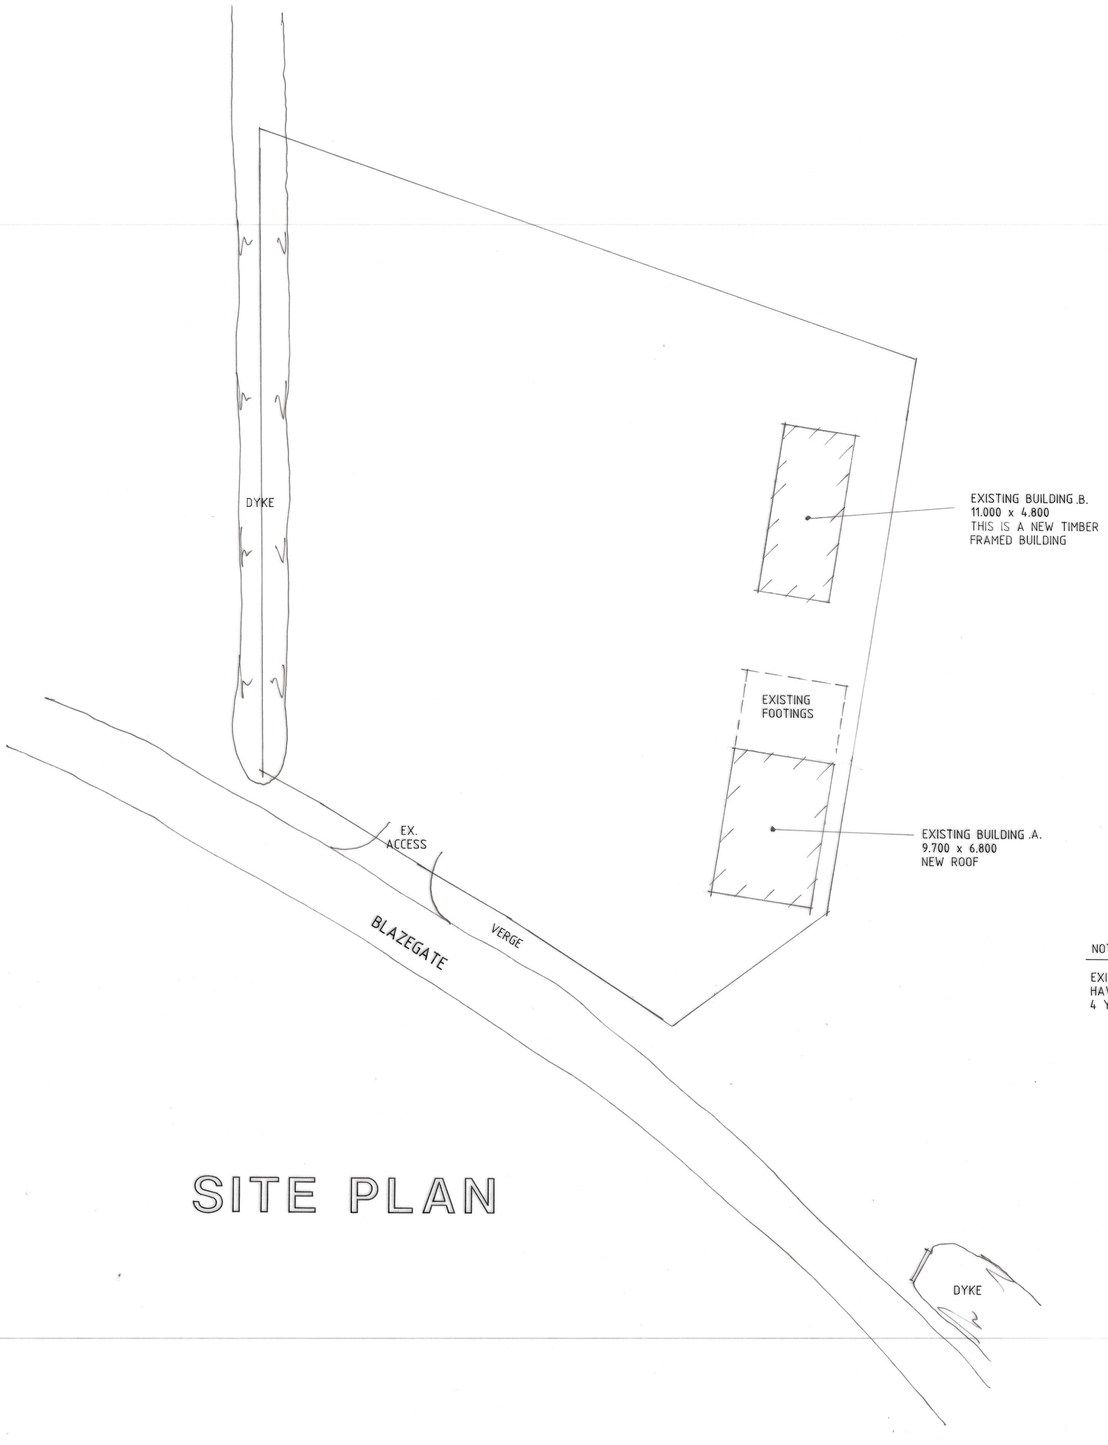


SITE PLAN

NOTE

EXISTING BUILDINGS ON SITE
HAVE BEEN THERE FOR OVER
4 YEARS

THIS DRG. TO BE READ IN CONJUNCTION WITH
SD24-031/2

B - INF. ADDED - 27.9.24
A - INF. ADDED - 19.9.24

Status
DESIGN
CONSULTANTS IN ARCHITECTURE & PLANNING

REPAIRS & RE-ROOFING ON
EXISTING BUILDING, NEW
TIMBER FRAMED BUILDING -
RETROSPECTIVE AT
BLAZEGATE, LUTTON FOR

MR. E. HARRIS.

SITE PLAN

1:200	SD24-031/1
AUG-24	B.GILHAM.

2 Edinburgh Walk, Holbeach,
Spalding, Lincs. PE12 7AP
Tel: 01406 424343 Fax: 01406 490702

Copyright