

Side

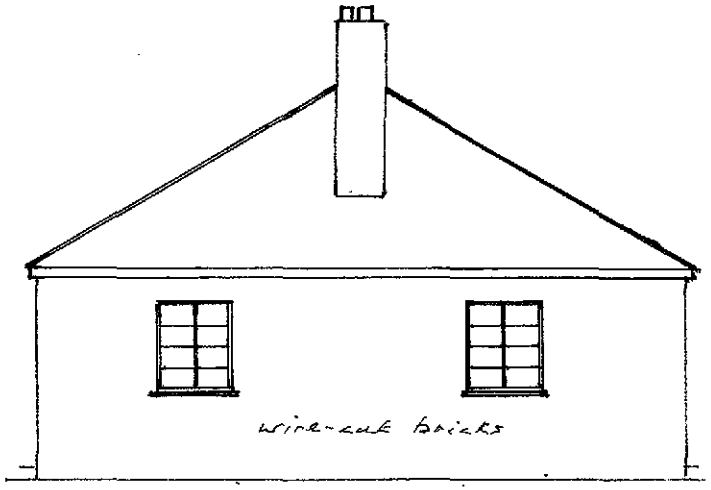


Existing

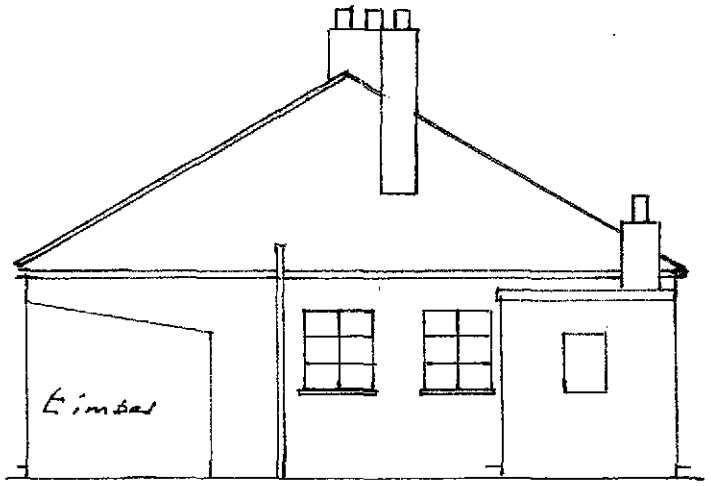


Existing

Side

Side

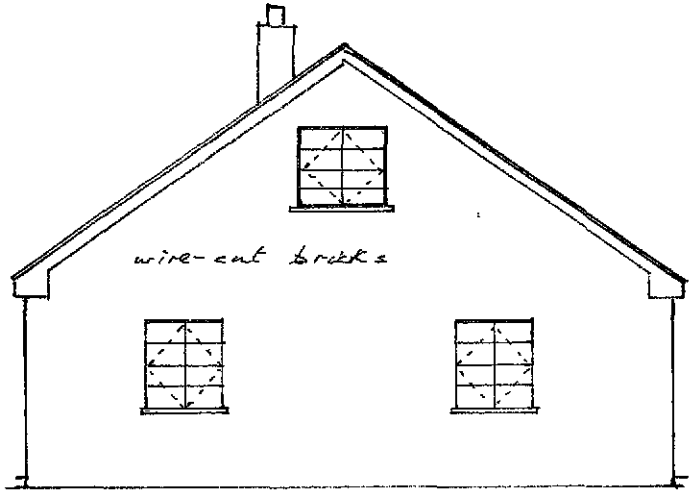

Proposed

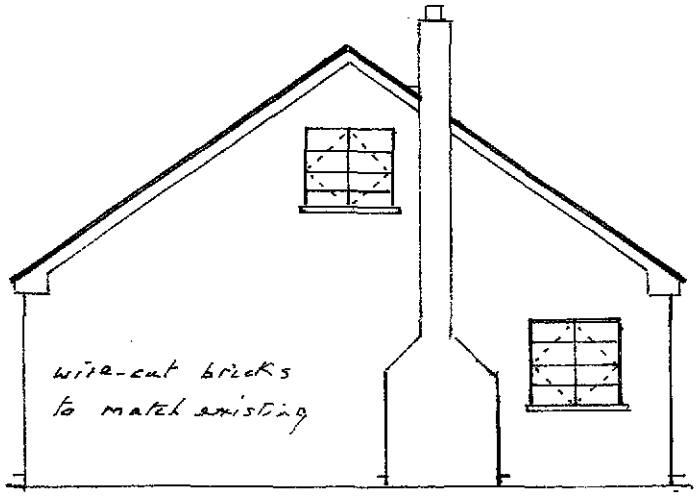

Proposed

Side

Cherry Tree Farm
Scale 1:100 Dwg No. 2
7/2015. R. Larby

100 | 100
200