

Front

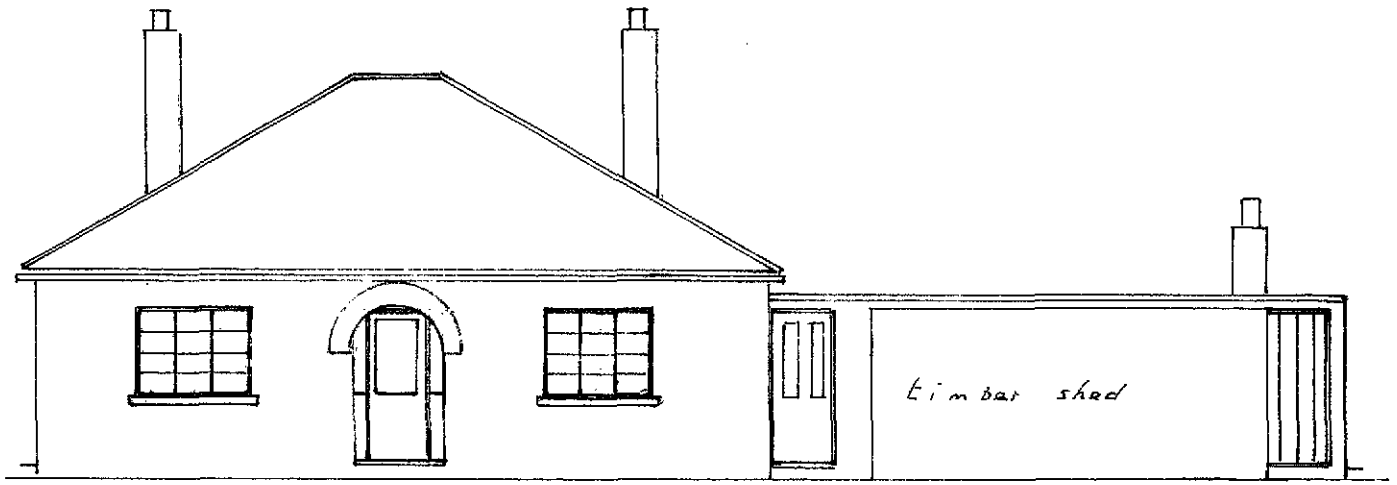

Existing

Rear

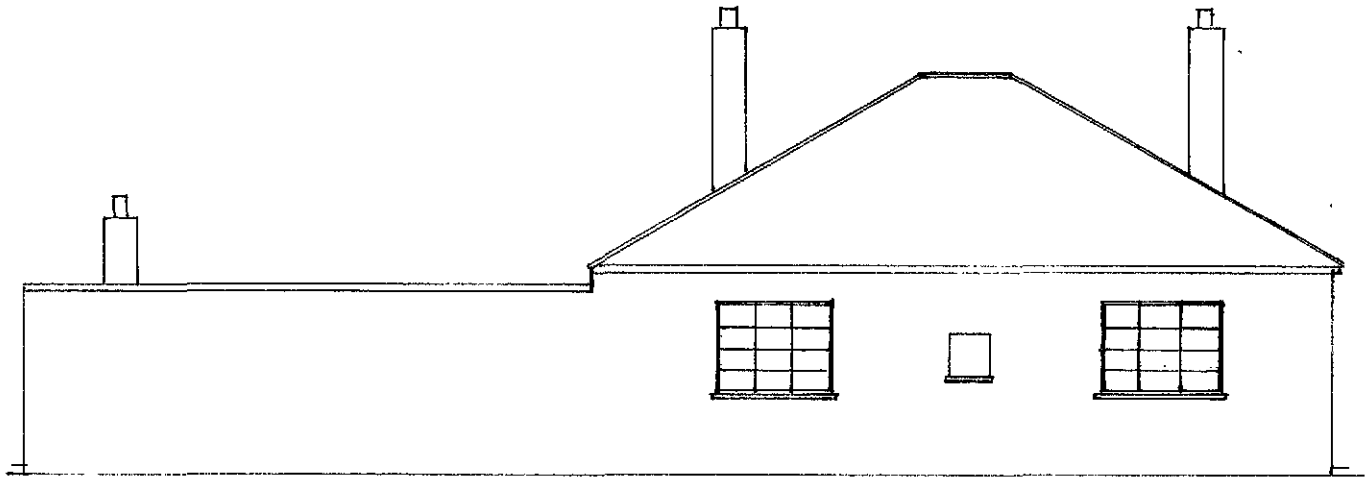

Existing

100 | 100

200

Cherry Tree Farm. Gedney

Scale 1:100 Drg No. 1 7/2015. R. Larby