

Datum : highway edge 10.000 Finished ground level : 10.100 Dpc level : 9.950

Front

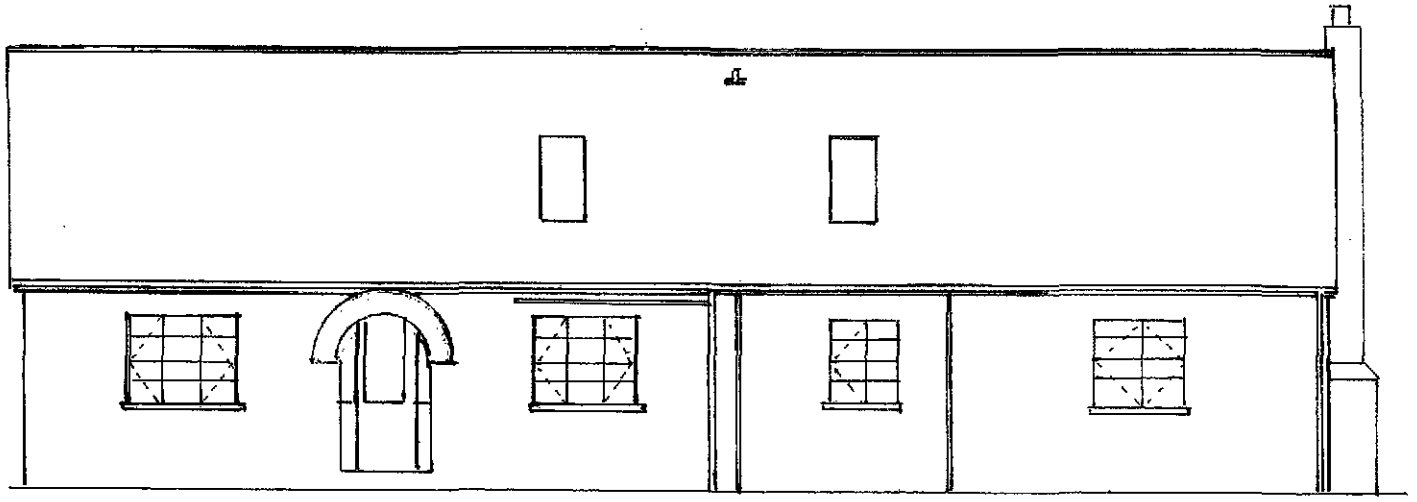

Proposed

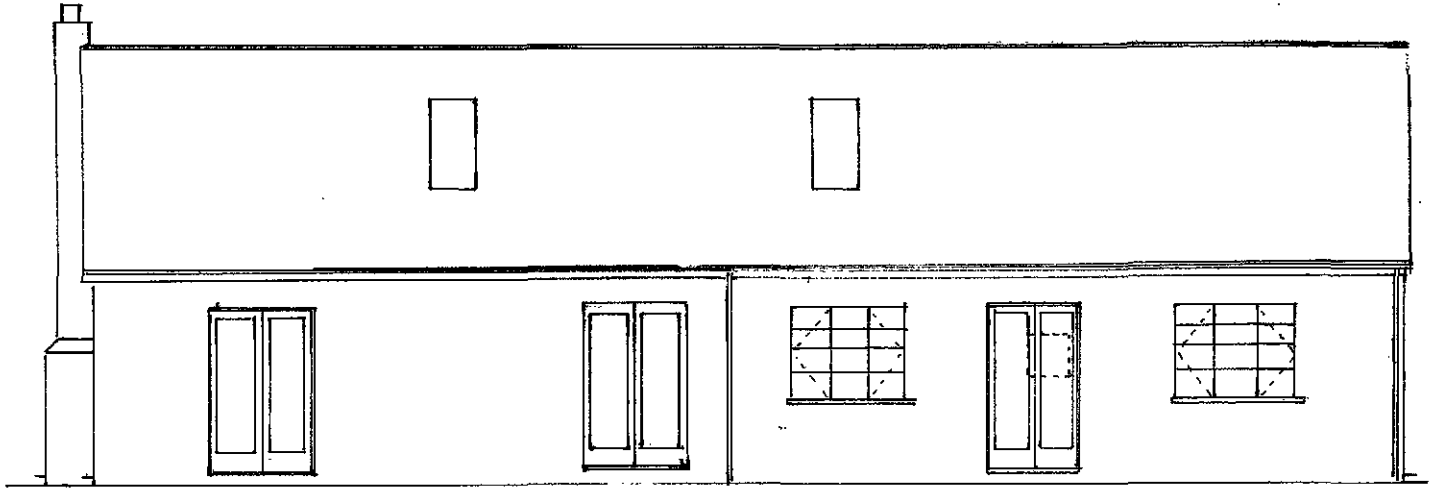

Rear

Proposed

1.00 | 1.00
2.00

Cherry Tree Farm Tedrey
Scale 1:100 Dwg No 6 7/2015 R. Lamby