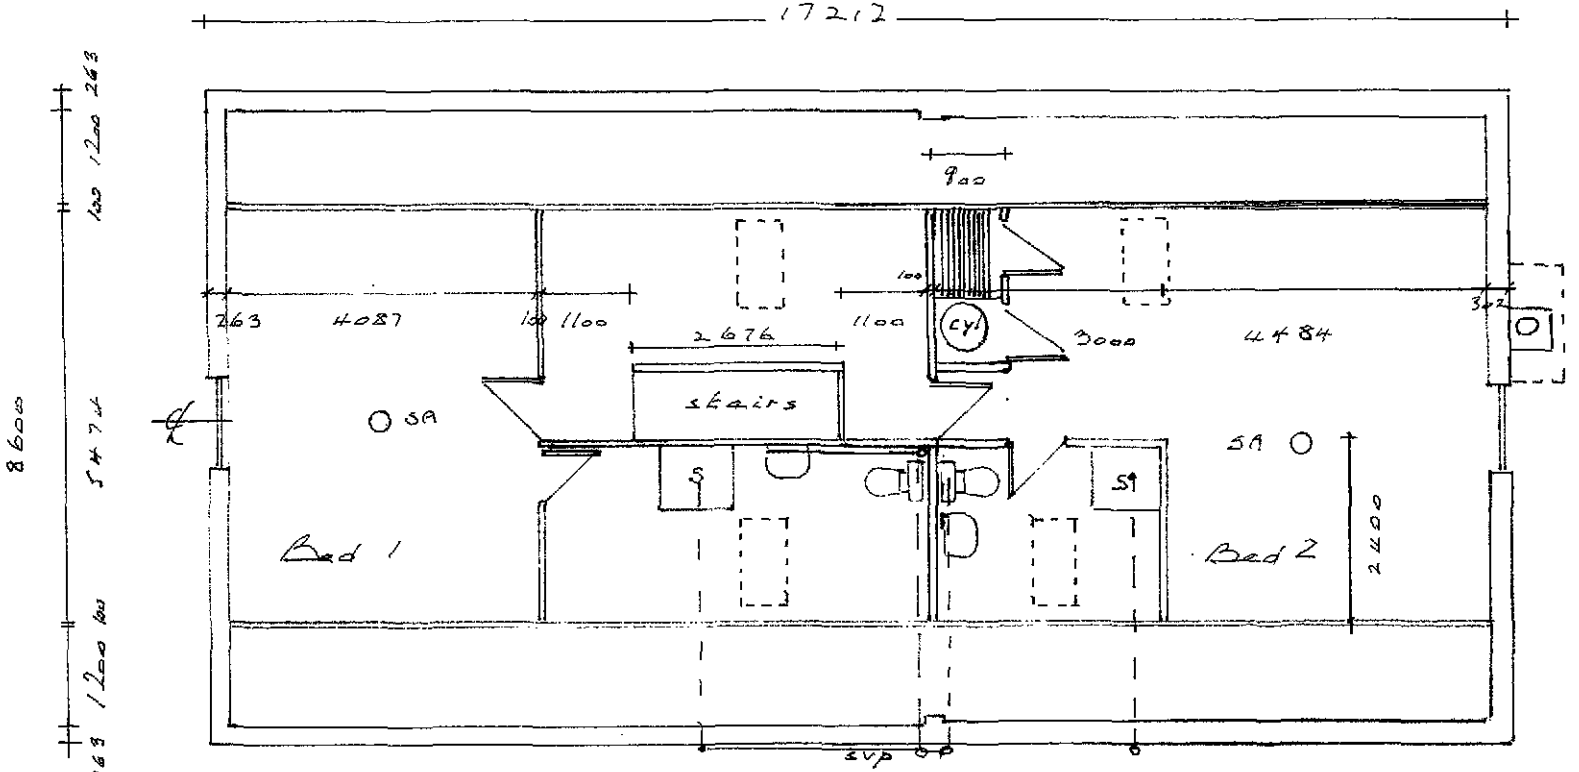


Proposed First Floor

100 100
200

Cherry Tree Farm Godney
Scale 1:100 Dwg No. 5
7.2015 Drawn by R. Lamby