

DRWG Nº SM 1.

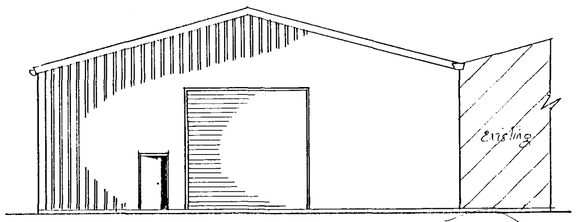


END ELEVATION

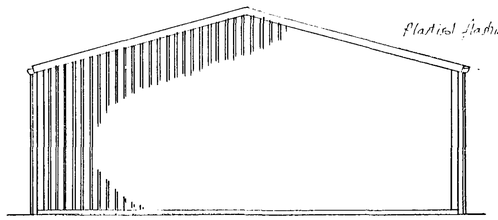


END ELEVATION

100mm composite Box profile plastisol end cladding (Cold Store only) 'Olive Green'

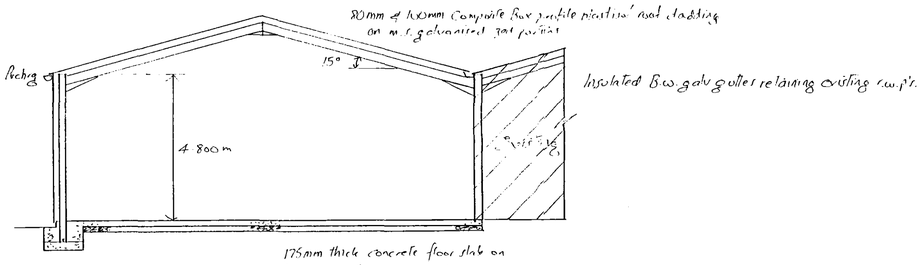


SECTION THRO'

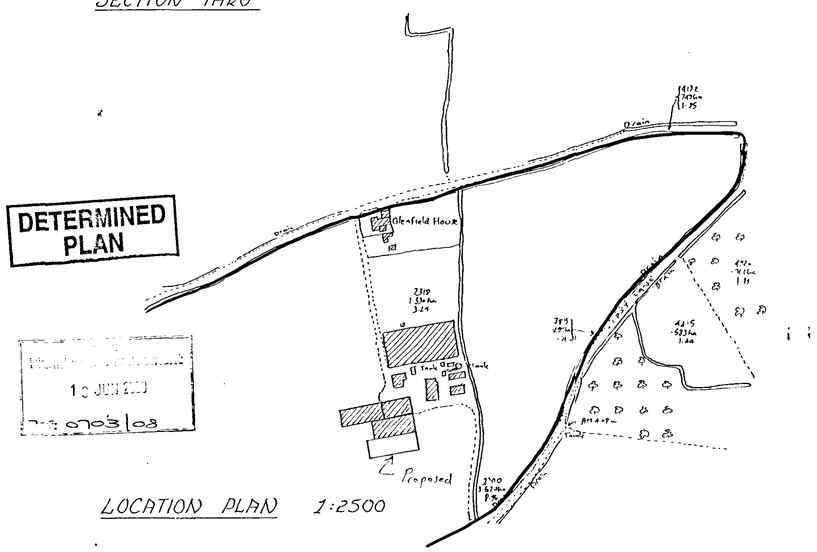

LOCATION PLAN 1:2500

100mm composite Box profile plastisol roof cladding (Cold Store only) 'Goosewing Grey'


20mm composite Box profile plastisol roof cladding (G.P. Building) 'Goosewing Grey'

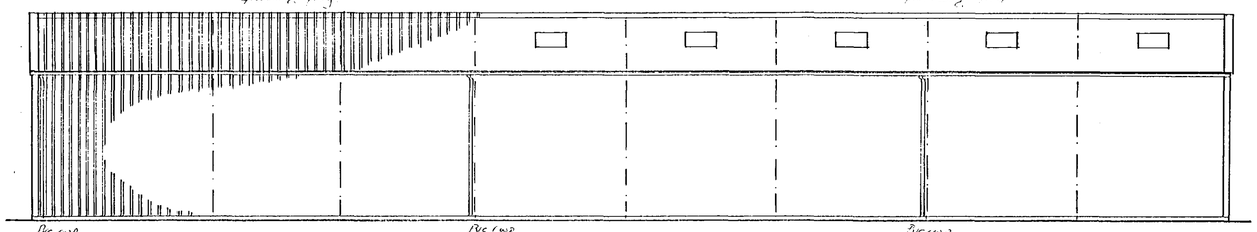

SIDE ELEVATION


100mm composite Box profile wall cladding (Cold Store) 'Olive Green'

60mm composite Box profile plastisol wall cladding (G.P. Building) 'Olive Green'

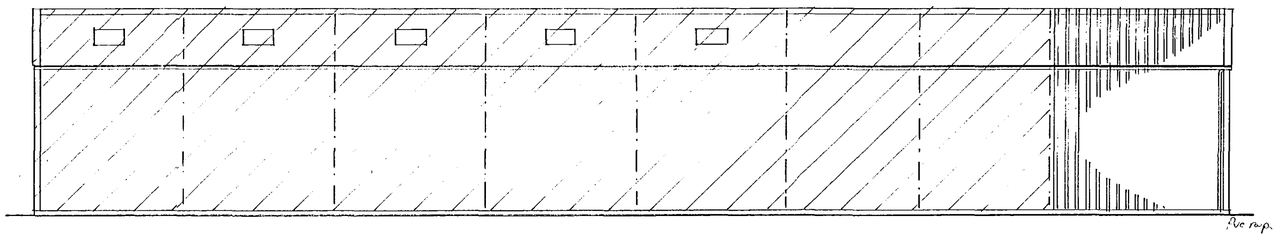

SIDE ELEVATION

100mm composite Box profile plastisol wall and roof cladding (Cold Store only) 'Goosewing grey roof' 'Olive green walls'

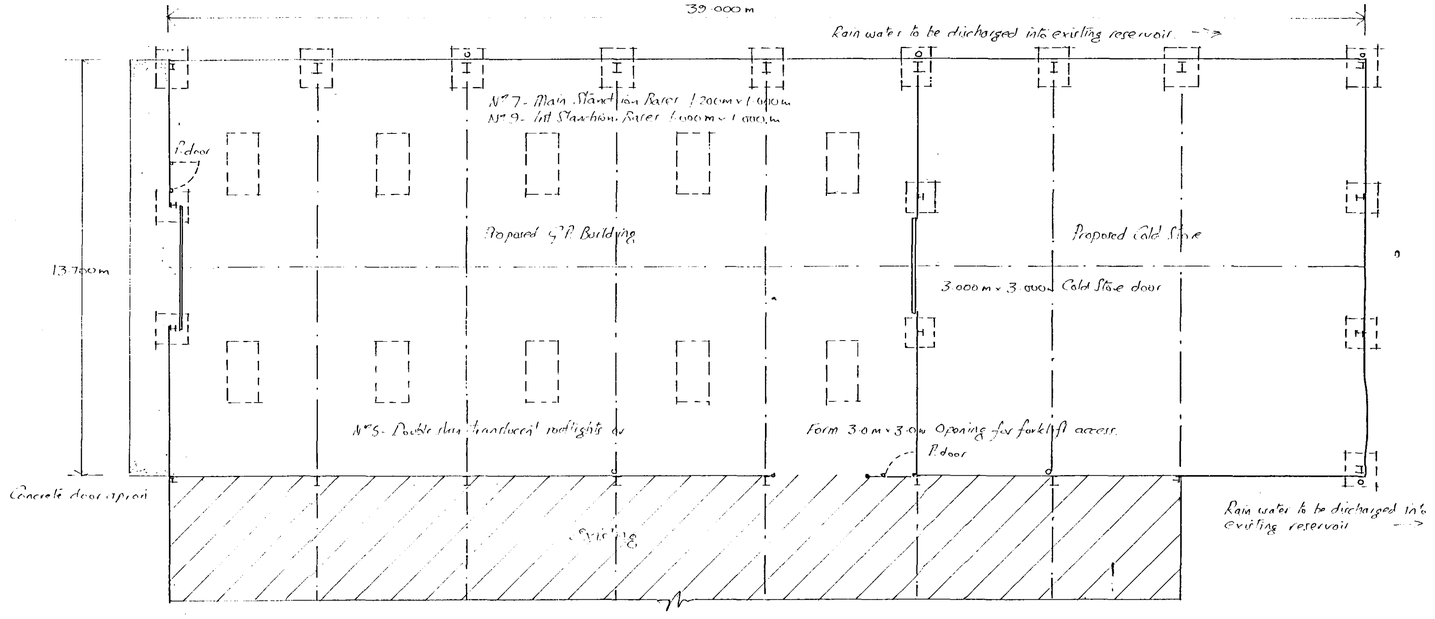

PLAN

PROPOSED GENERAL PURPOSE & COLD STORE BUILDING AT GLENFIELD HOUSE, POPERS GATE, GEDNEY, LINCS FOR MESSRS SMITH & MUNSON LTD.

Drawn: f.w. Date: June '08 Scale: 1:100