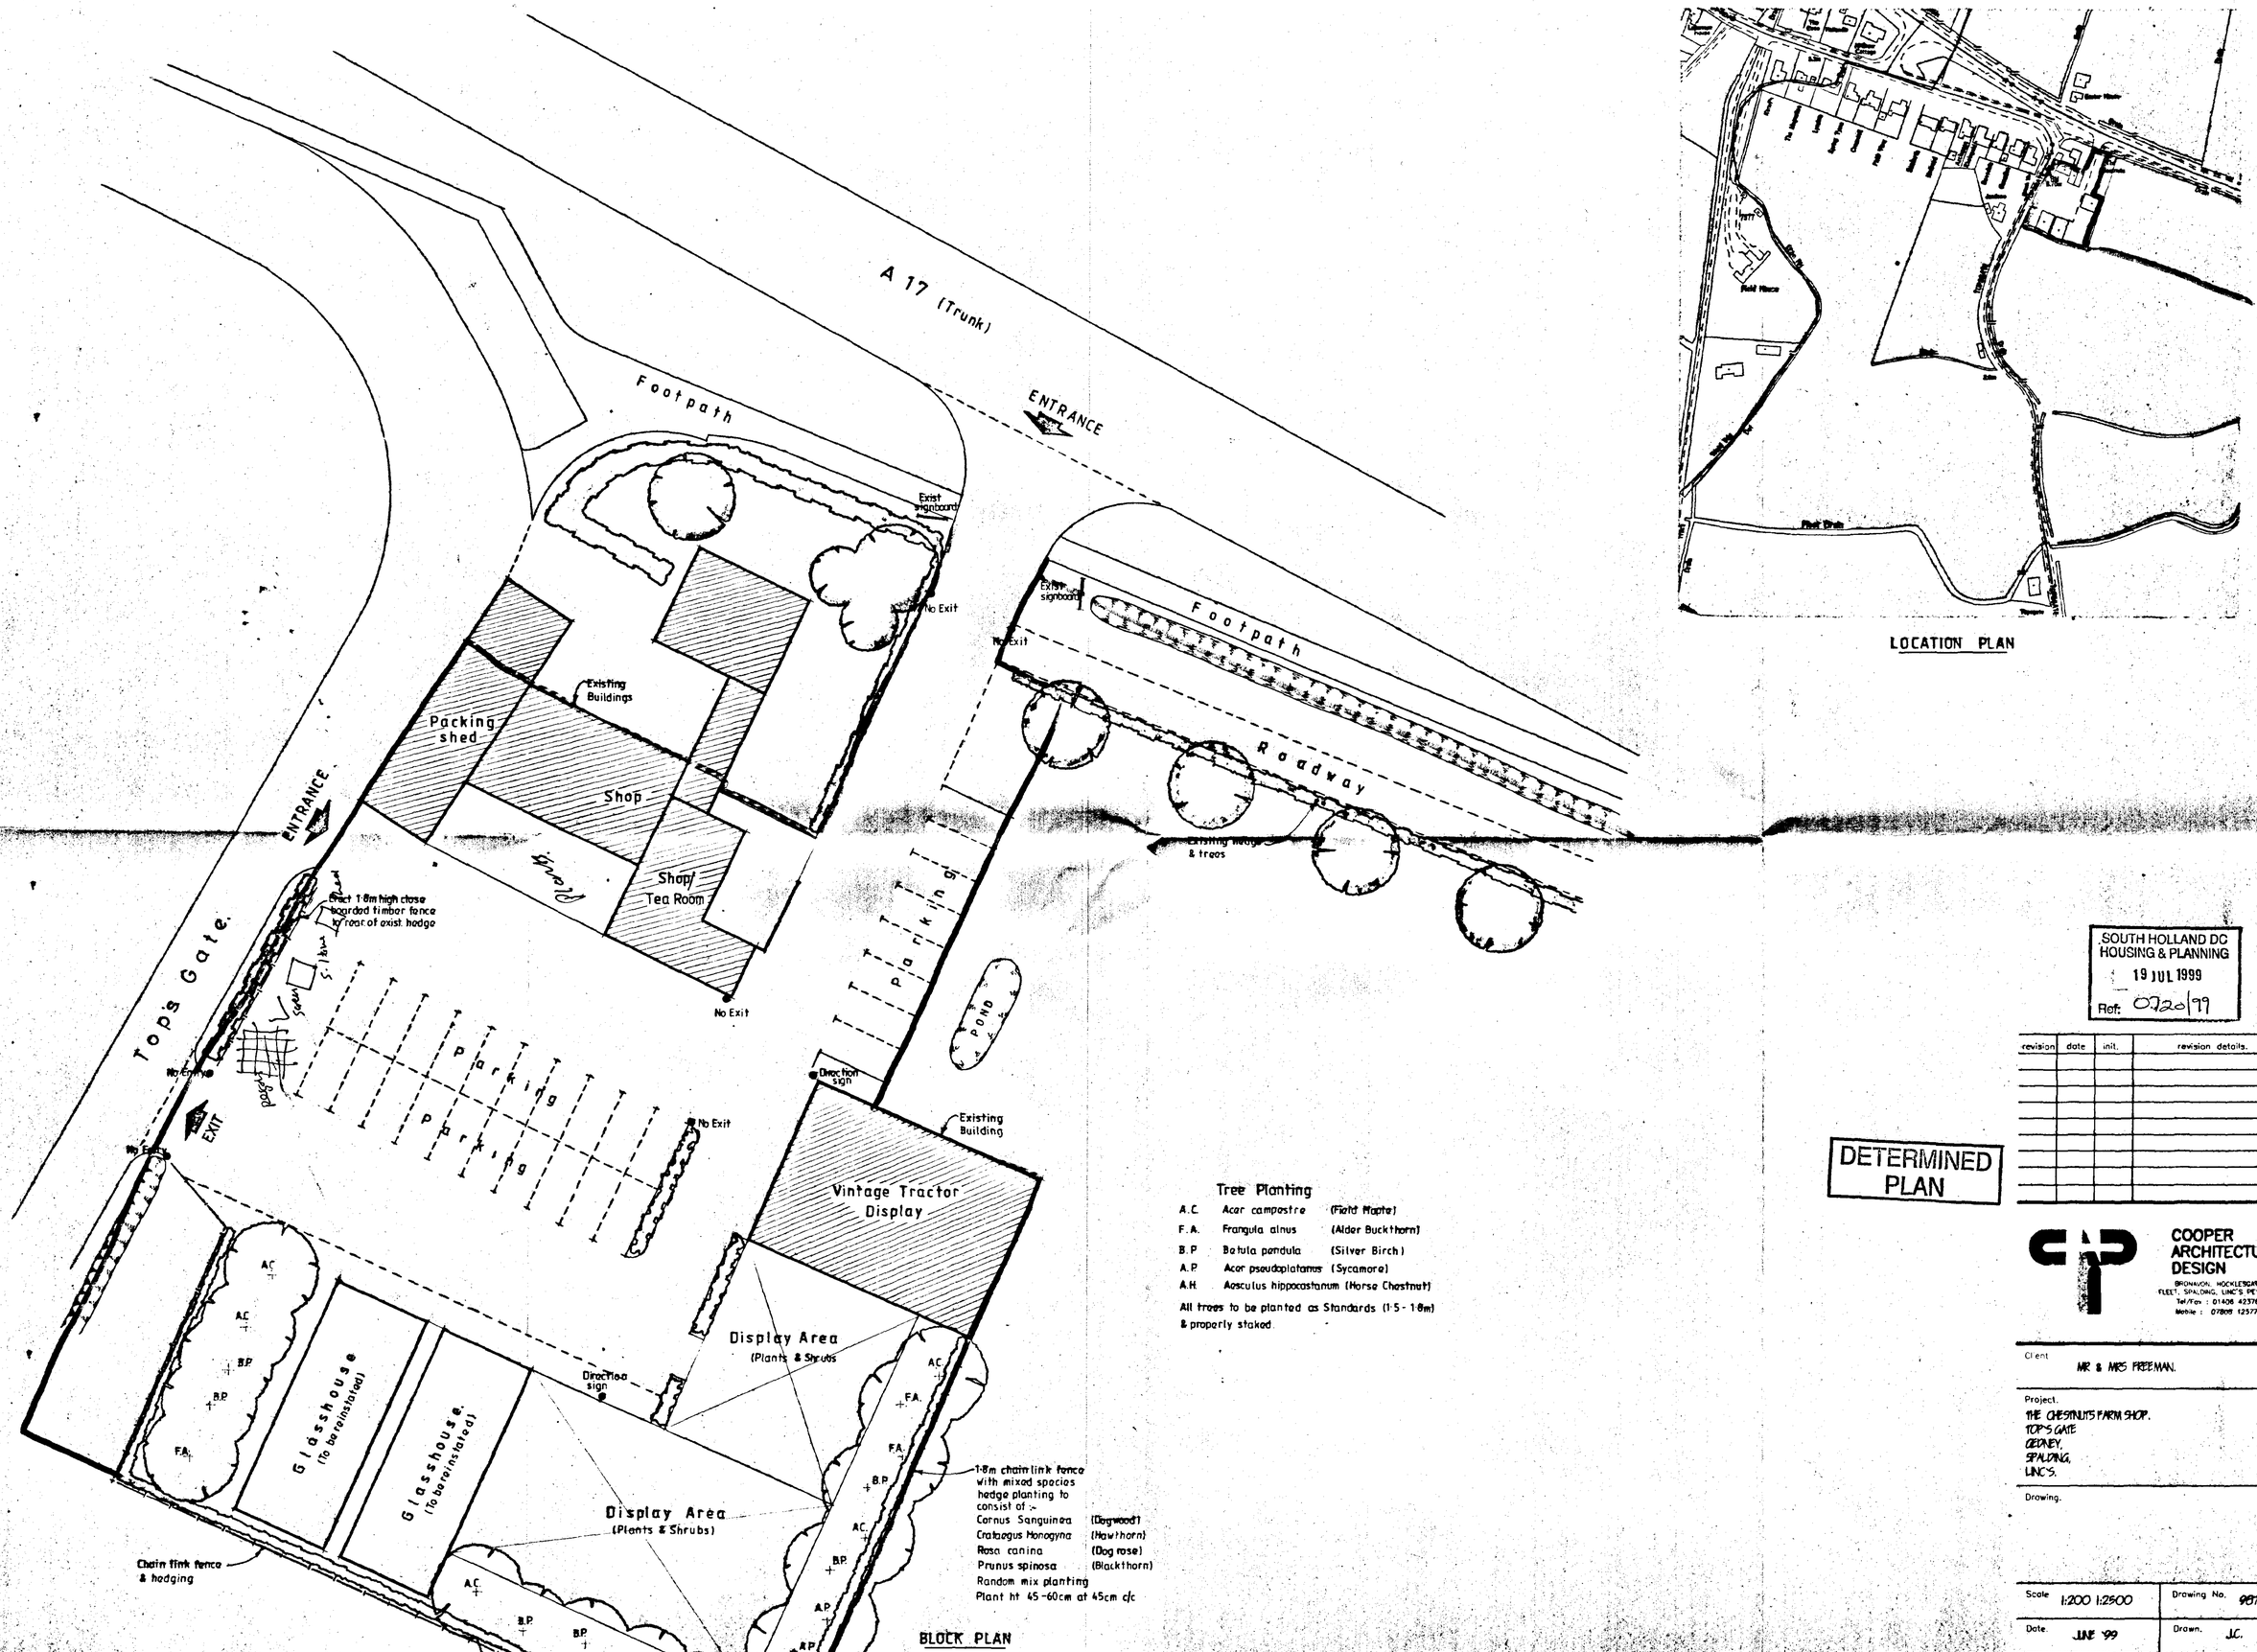


BLOCK PLAN

LOCATION PLAN

Tree Planting

A.C.	*Acer campestre*	(Field Maple)
F.A.	*Frangula alnus*	(Alder Buckthorn)
B.P.	*Betula pendula*	(Silver Birch)
A.P.	*Acer pseudoplatanus*	(Sycamore)
A.H.	*Aesculus hippocastanum*	(Horse Chestnut)

All trees to be planted as Standards (1·5 - 1·8m) & properly staked.

SOUTH HOLLAND DC
HOUSING & PLANNING
19 JUL 1999
Ref: 0720/99

DETERMINED PLAN

revision	date	init.	revision details.

COOPER ARCHITECTURAL DESIGN
BRONAVON, HOCKLESGATE, FLEET, SPALDING, LINC'S PE12 8LF
Tel/Fax : 01406 423782
Mobile : 07808 125778

Client
MR & MRS FREEMAN.

Project.
THE CHESTNUTS FARM SHOP.
TOP'S GATE
CRDNEY,
SPALDING,
LINC'S.

Drawing.

Scale	1:200 1:2500	Drawing No.	9875
Date.	JUNE '99	Drawn.	JC.