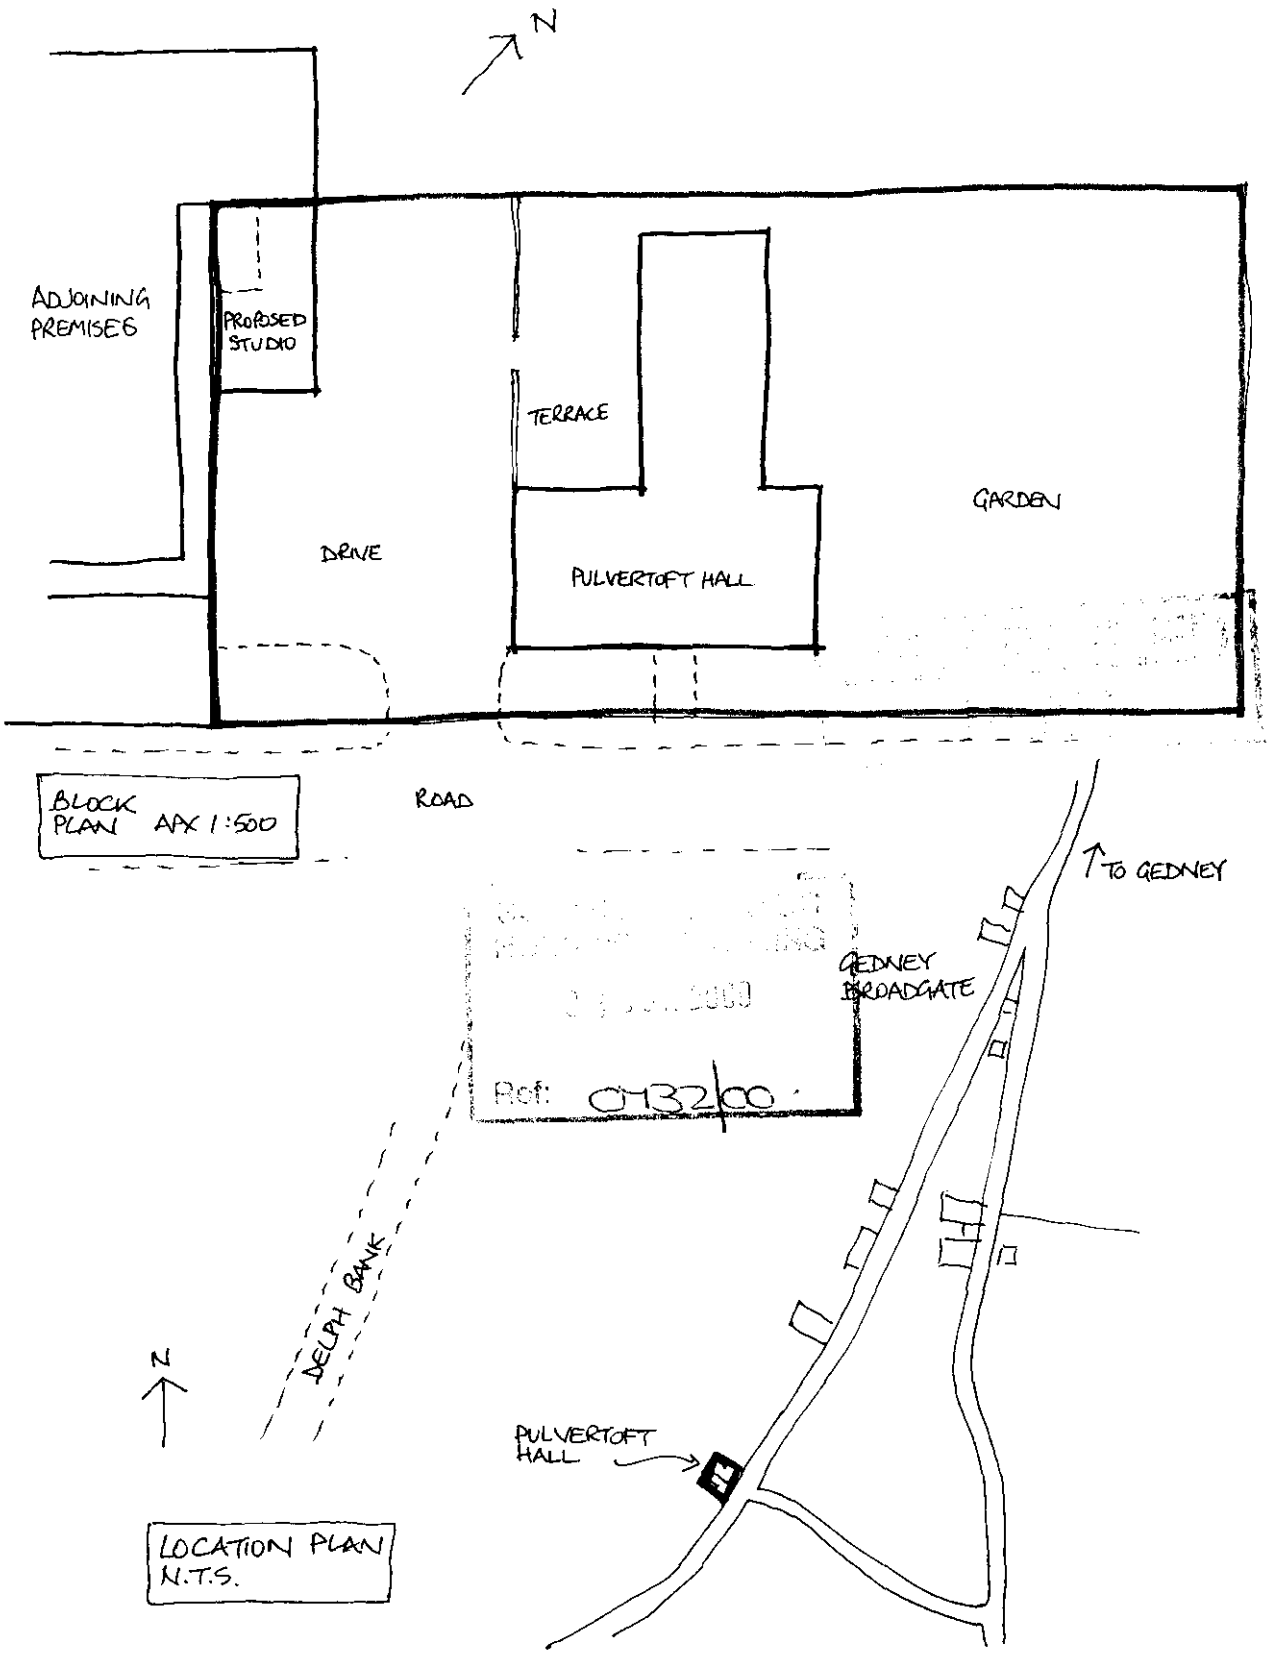


Pulvertoft Hall · Gedney Broadgate · Lincs

proposed conversion of outbuilding to studio


LOCATION & BLOCK PLANS

scale 1:2500, 1:500 drawn RAF... date MAY 2000 dwg no **814/3**

Robert Freakley Associates **chartered architect**

St Ann's House King's Lynn Norfolk PE30 1LT tel: 01553 762055

(also at South Creake Fakenham tel: 01328 823100)

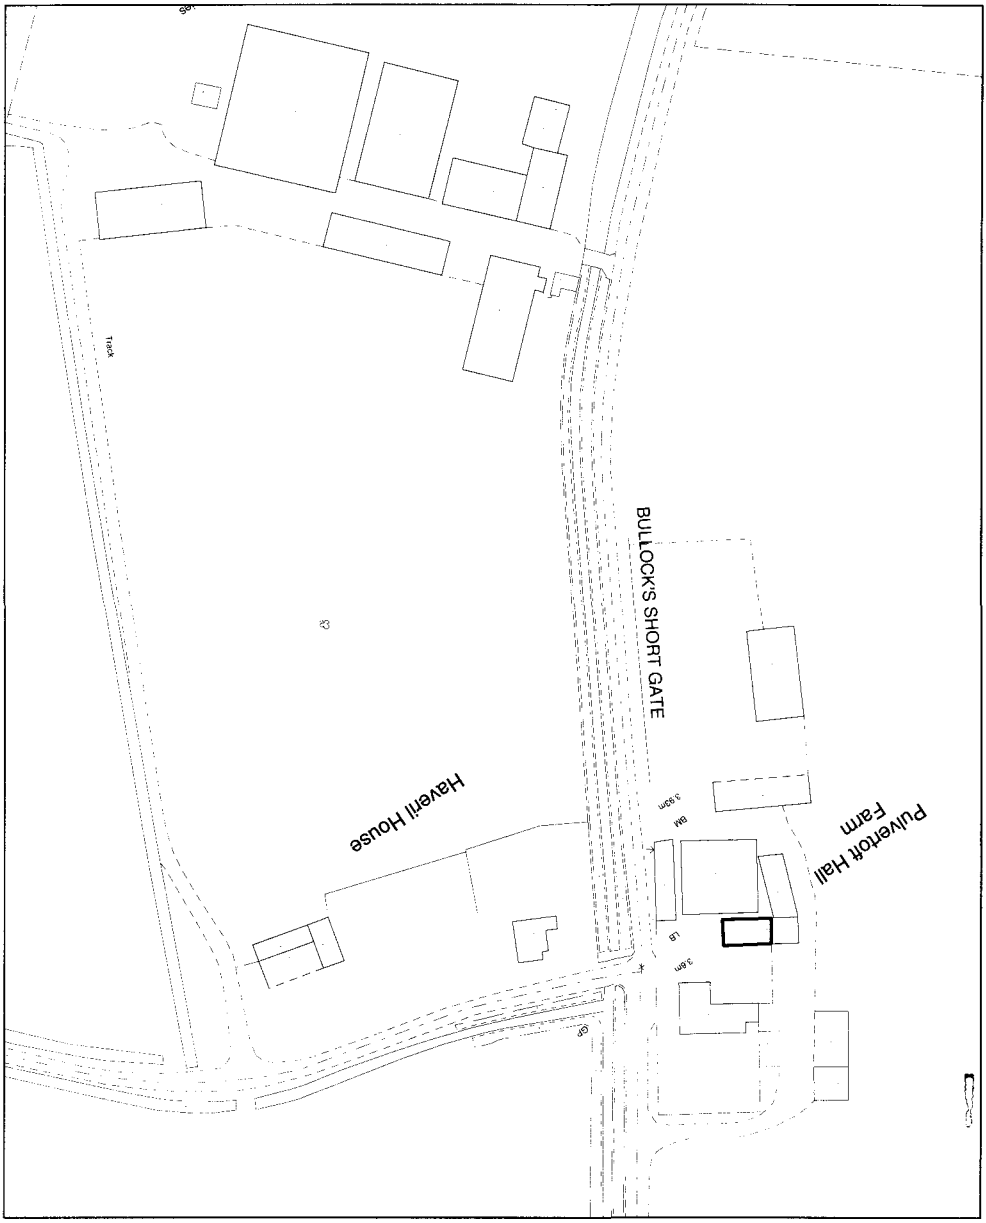

S O U T H
HOLLAND
DISTRICT COUNCIL

Planning Application Location Plan
Ward Member Notification

H06/0732/00

Scale: 1:1250

FILE COPY

Housing and Planning Services Department

Council Offices, Priory Road, Spalding, Lincolnshire
PE11 2XE

PLEASE DO NOT COPY THIS PLAN
This map is reproduced from Ordnance Survey material with permission of Ordnance Survey on behalf of Her Majesty's Stationery Office (c) Crown copyright. Unauthorised reproduction infringes Crown copyright and may lead to prosecution or civil proceedings. South Holland District Council LA079413 2000