

DETERMINED PLAN

SHDC
PLANNING & DEVELOPMENT
2 5 MAY 2006
Ref. 0732/06

TOP VIEW OF GEDNEY WATER TOWER

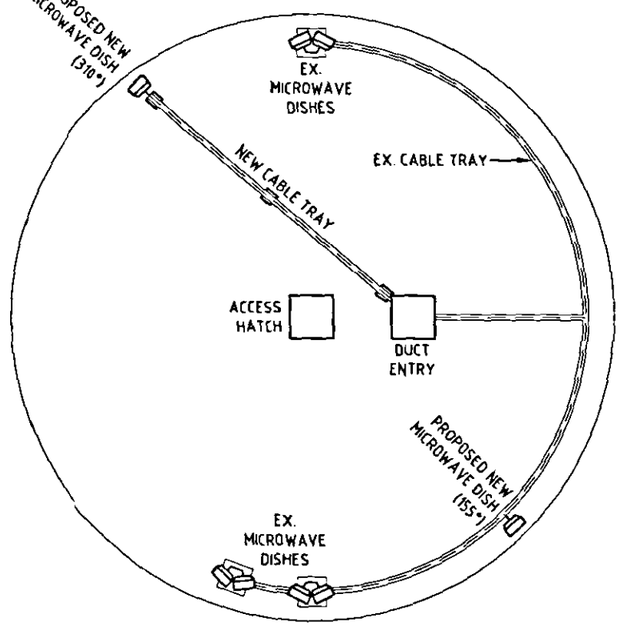

BOTTOM VIEW OF GEDNEY WATER TOWER

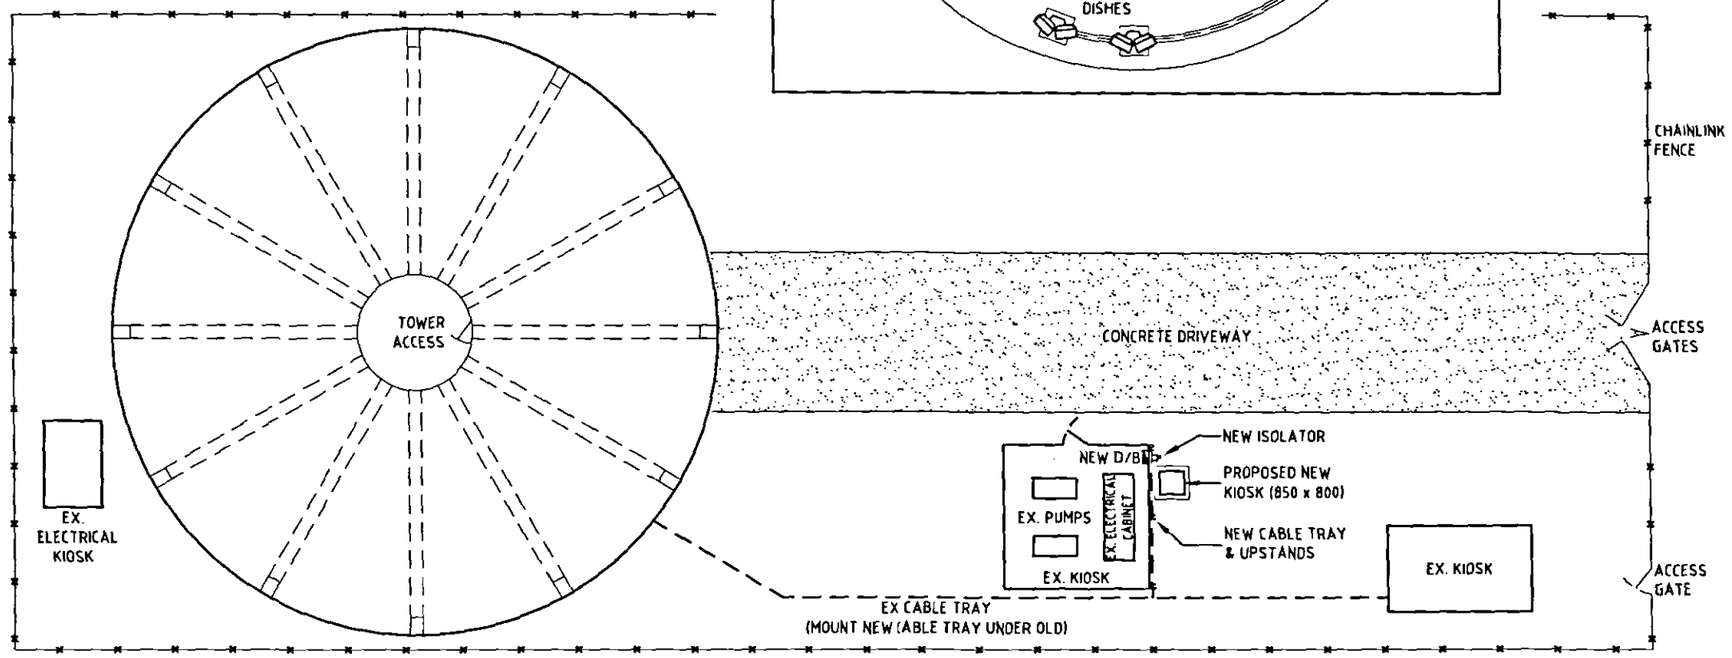

SCALE:- 1 : 200

REV.	DESCRIPTION	APPD.	DATE
A	PROPOSAL	-	17/3/06

Dodd Group
Dodd Group (Eastern) Ltd.
King's Lynn, Norfolk. PE30 4LB
Tel: (01553) 772423 Fax: (01553) 691343

TITLE
ANGLIAN WATER SERVICES LTD,
MICROWAVE DISH INSTALLATIONS,
GEDNEY WATER TOWER.

DRAWN	TRACED	CHECKED	APPROVED	DATE
D.NORRIS		S.B.	S.BULL.	17/3/06

DRAWING No.	(430811) 1660/131/3	SHEET 1 OF 1
CAD No.	ED13561	