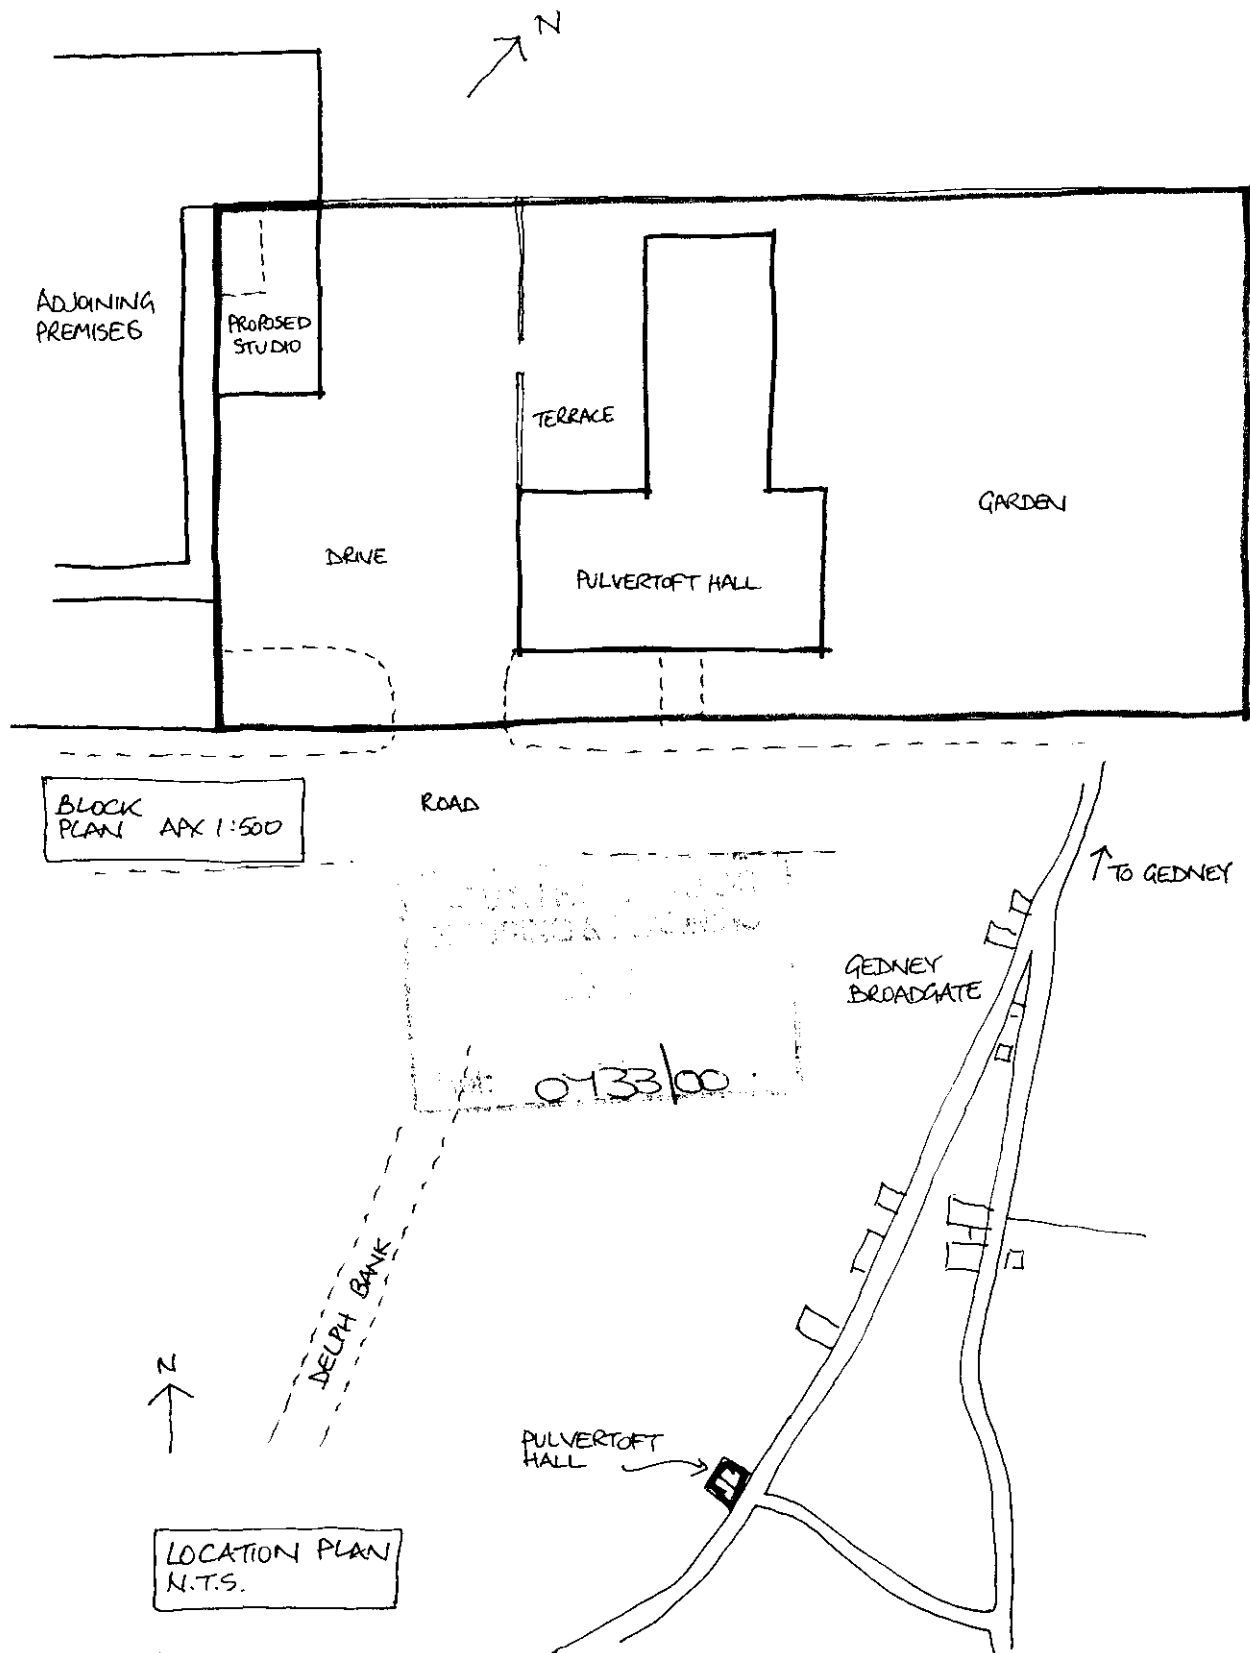


Pulvertoft Hall • Gedney Broadgate • Lincs
 proposed conversion of outbuilding to studio
LOCATION & BLOCK PLANS





scale 1:2500, 1:500 drawn RAF... date MAY 2000 dwg no **814/3**

Robert Freckley Associates


St Ann's House King's Lynn Norfolk PE30 1LT
 (also at South Creake Fakenham)

chartered architect

tel: 01553 762055
 tel: 01328 823100

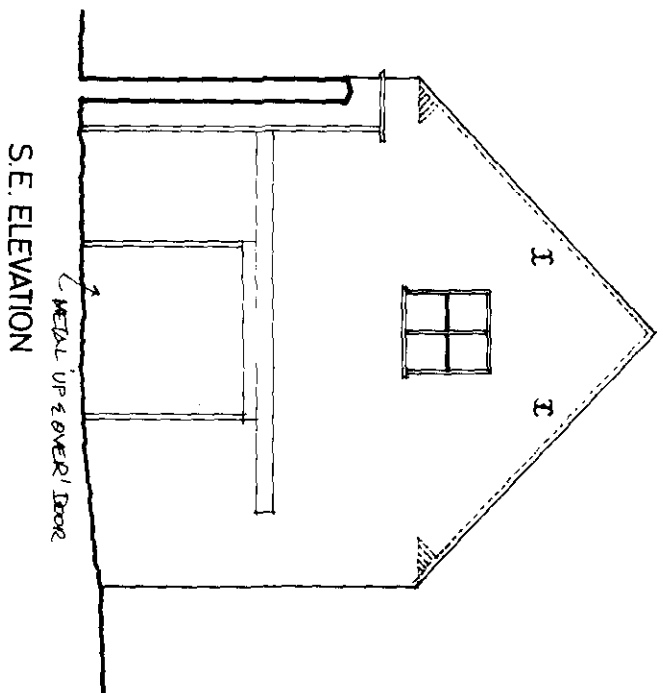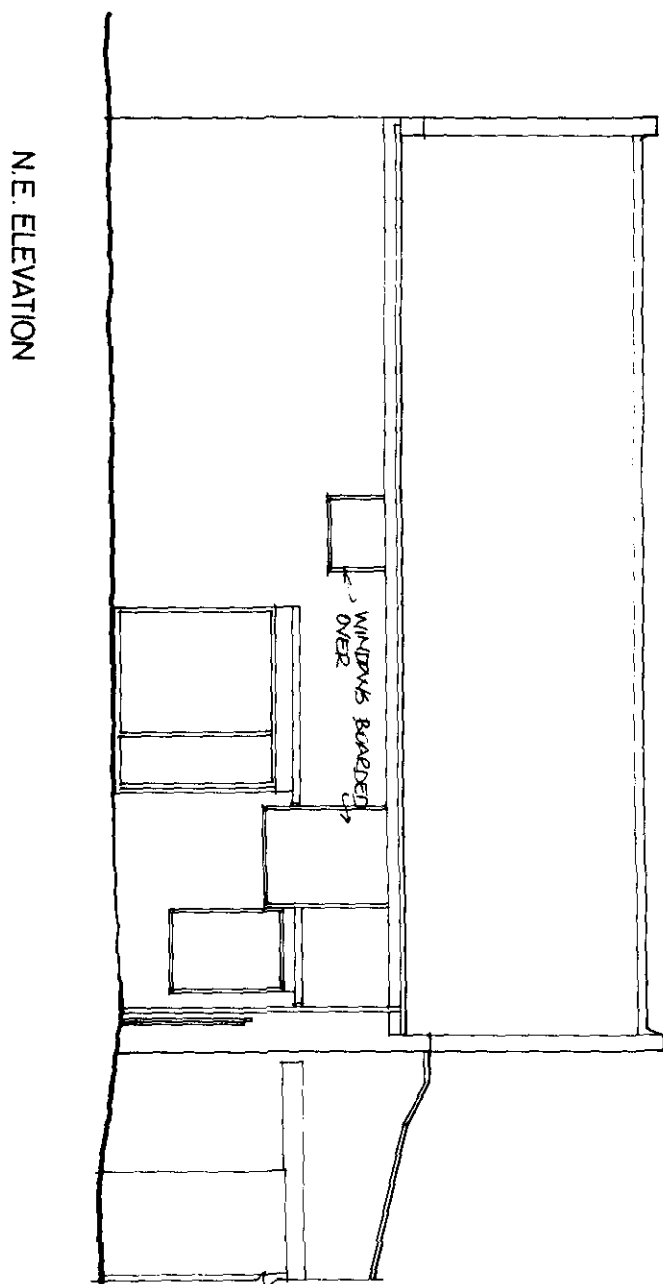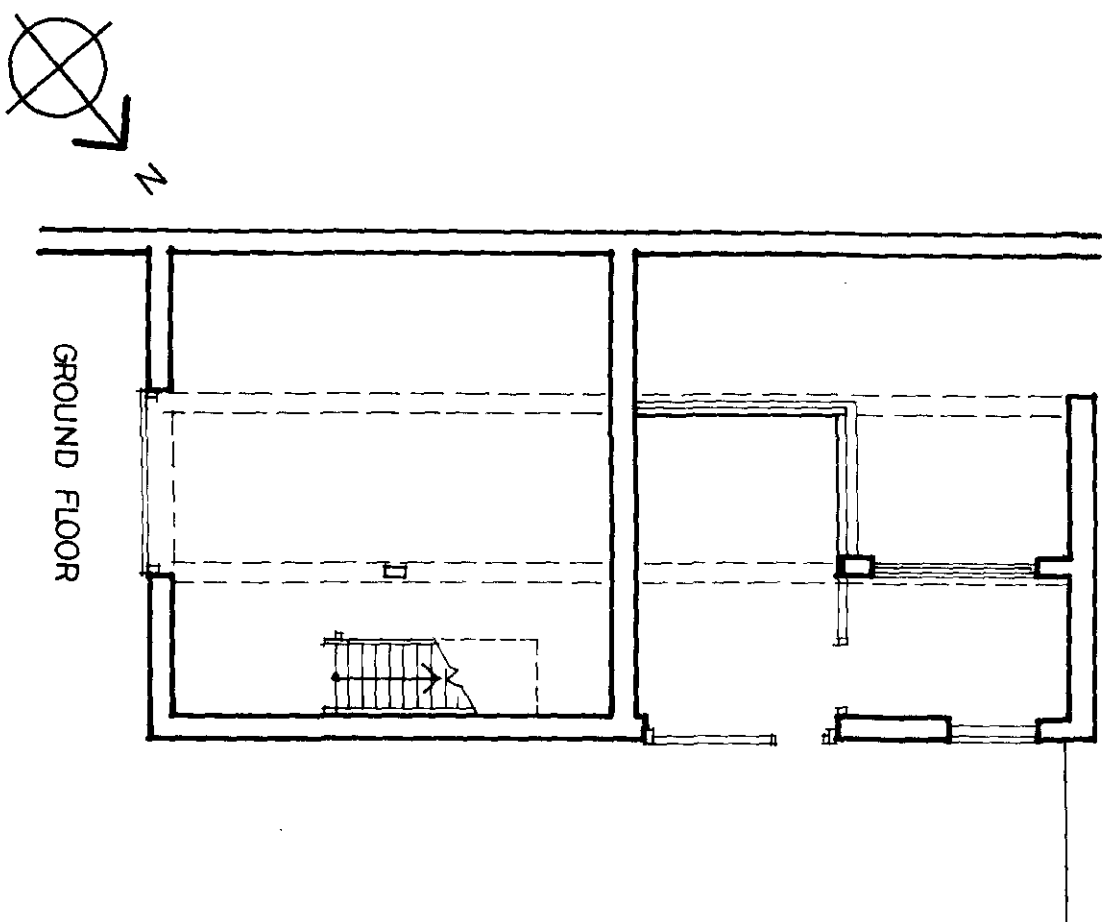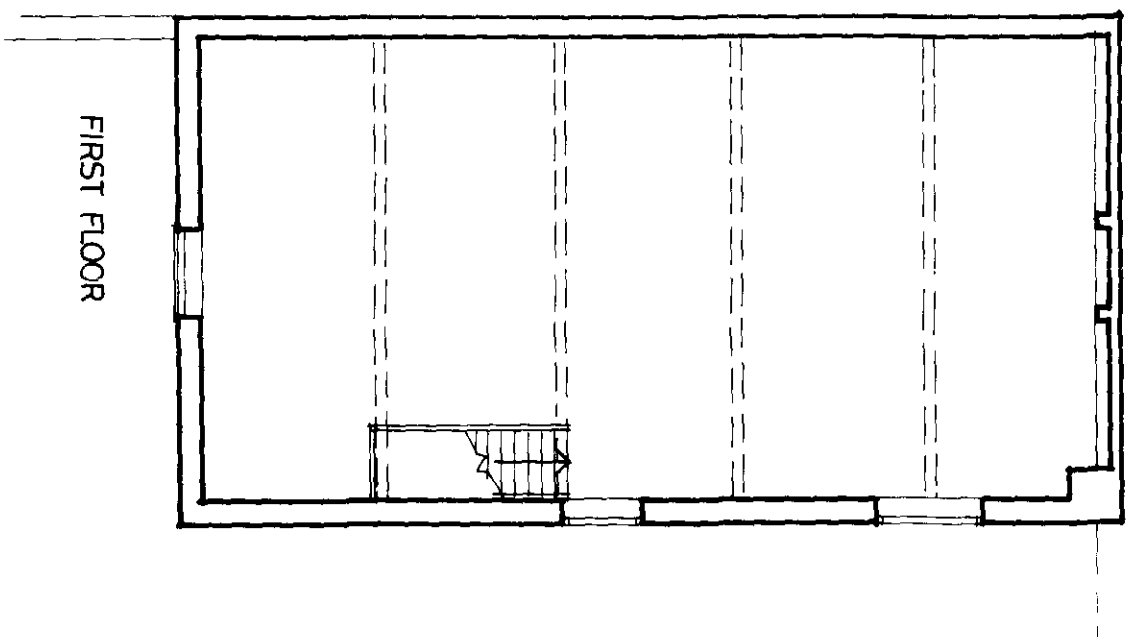




0133/00

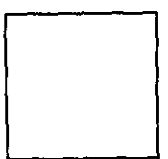

Pulvertoft Hall • Gedney Broadgate • Lincs
 proposed conversion of outbuilding to studio
 PLANS & ELEVATIONS AS EXISTING
 scale 1:100 drawn RAF... date MAY 2000 drawing no **814/1**

Robert Freakley Associates
 St Ann's House King's Lynn Norfolk PE30 1LT
 (also at South Creake Fakenham)

chartered architect
 tel: 01553 762055
 tel: 01328 823100

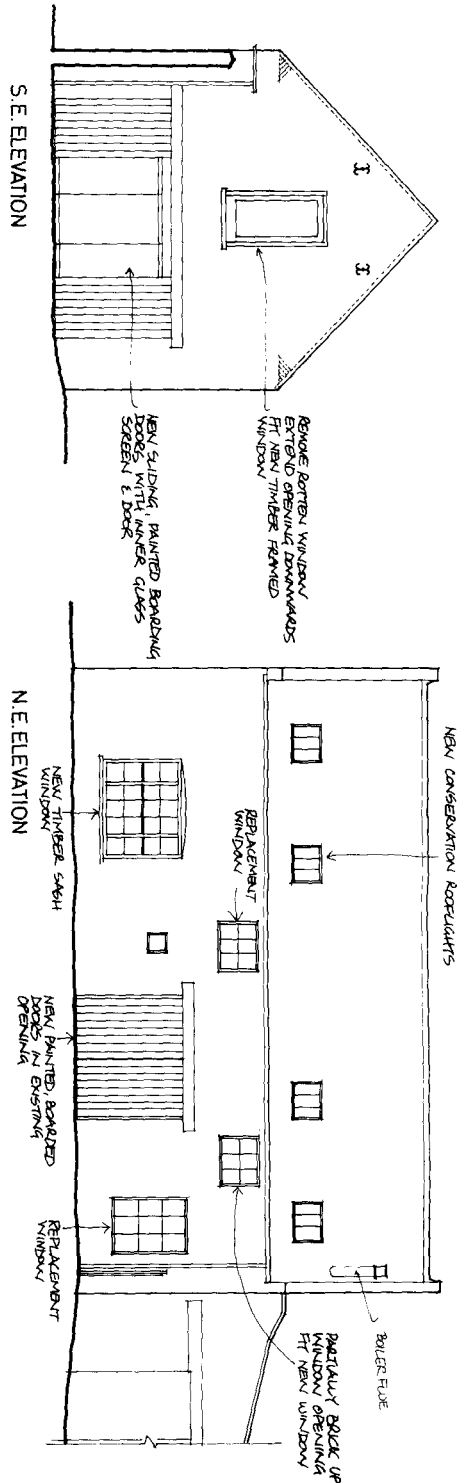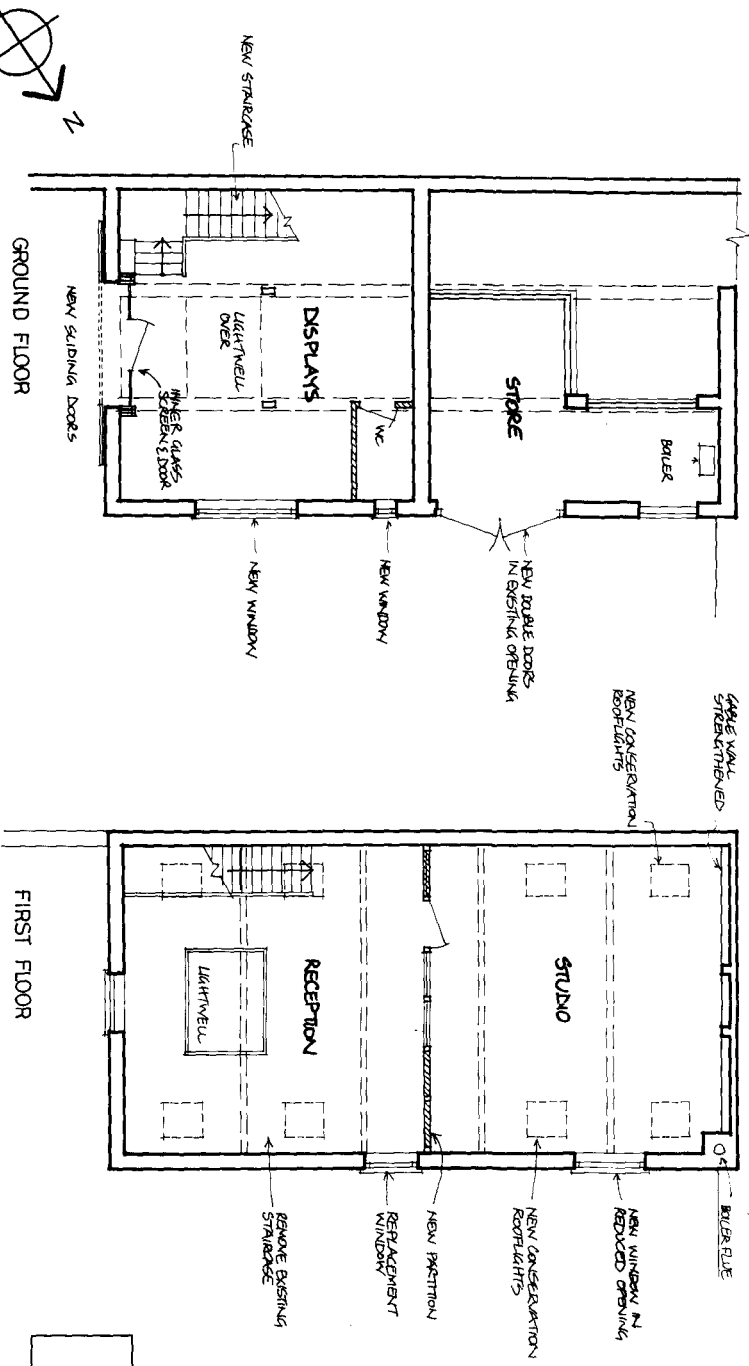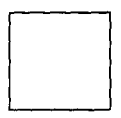


01330

Pulvertoft Hall • Gedney Broadgate • Lincs
 proposed conversion of outbuilding to studio
 PLANS & ELEVATIONS AS PROPOSED
 scale 1:100 drawn RAE date MAY 2000 drawing no **814/2**


Robert Freakley Associates
 St Ann's House Kings Lynn Norfolk PE30 1LT
 (also at South Creake Fakenham)

Chartered architect
 tel: 01553 762055
 tel: 01328 823100


S. E. ELEVATION

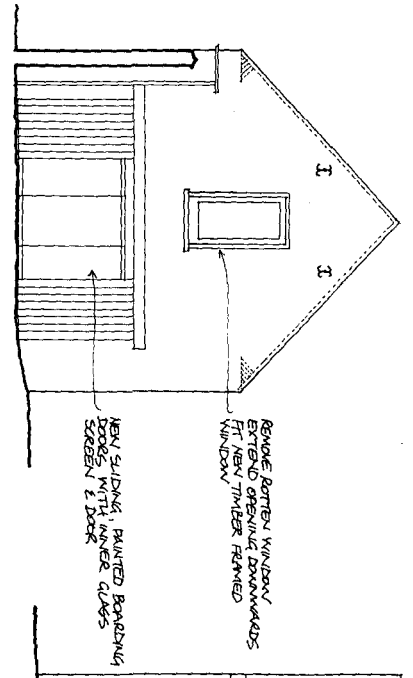


N. E. ELEVATION

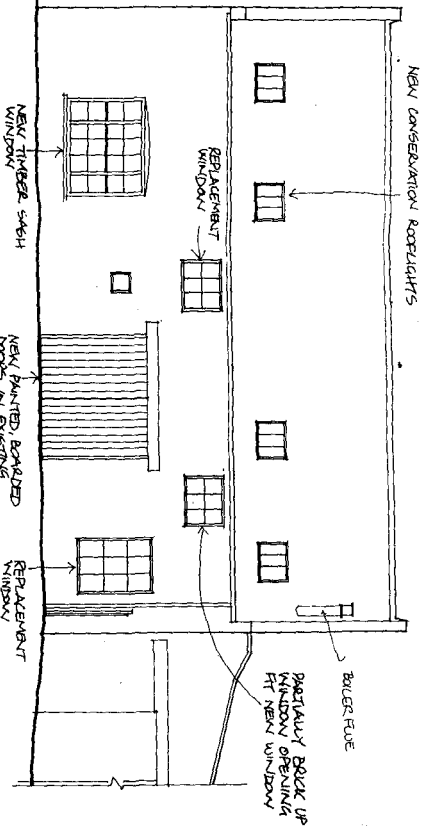

GROUND FLOOR

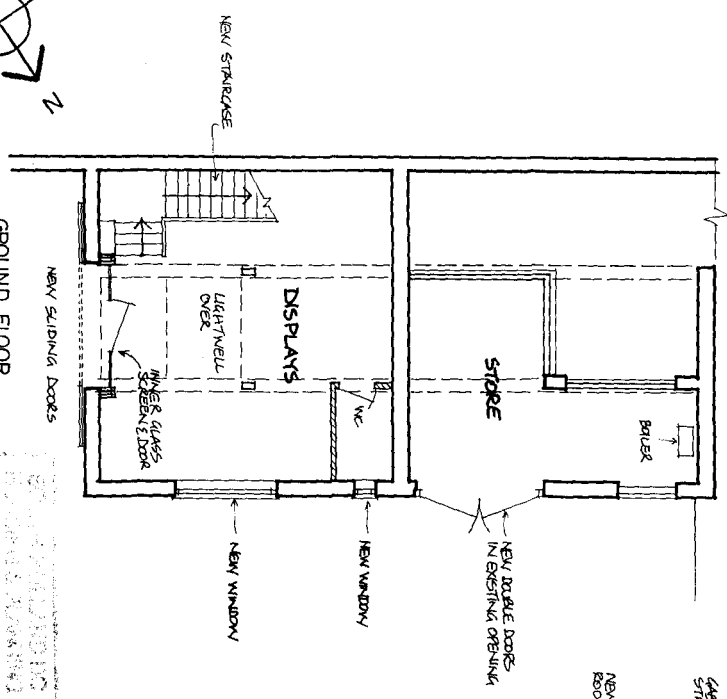

FIRST FLOOR

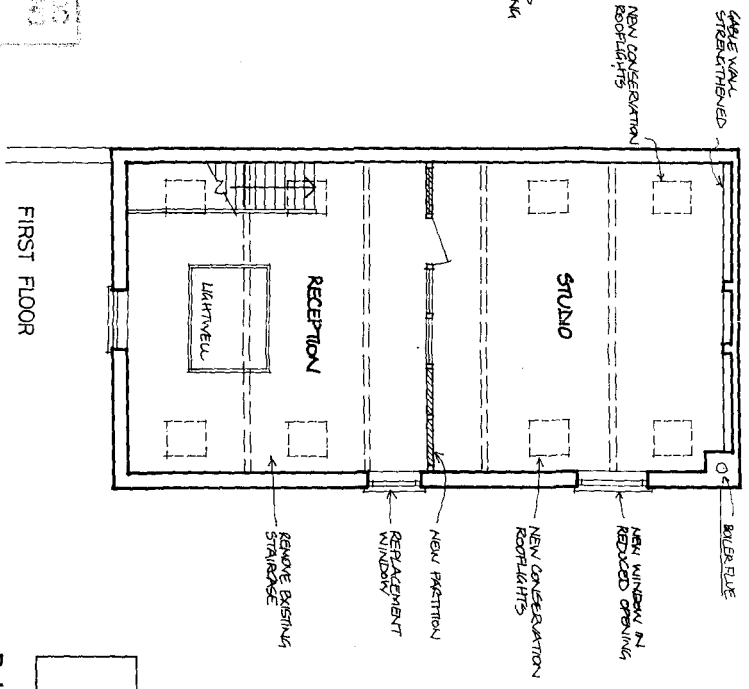


Pulvertoft Hall • Gedney Broadgate • Lincs
 proposed conversion of outbuilding to studio
 PLANS & ELEVATIONS AS PROPOSED
 scale 1:100 drawn R.A.F. date MAY 2000 drawing no 814/2

Robert Freakley Associates
 St Ann's House King's Lynn Norfolk PE30 1LT
 (also at South Creake Fakenham)

chartered architect
 tel: 01553 762055
 tel: 01328 823100

APPROVED PLAN
 Ref: A1

0733100

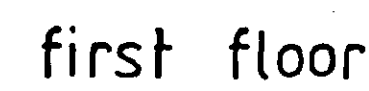

section B-B

Robert Freakley Associates **chartered architect**
St Ann's House King's Lynn Norfolk PE30 1LT tel: 01553 762055
(also at South Creake Fakenham tel: 01328 823100)