

PROPOSED SUN ROOM TIMBER DOORS AT EXETER HOUSE

MAIN RD GEDNEY ~ DOORS OPEN OUT ~ DRWG NO. PEC/PT/003

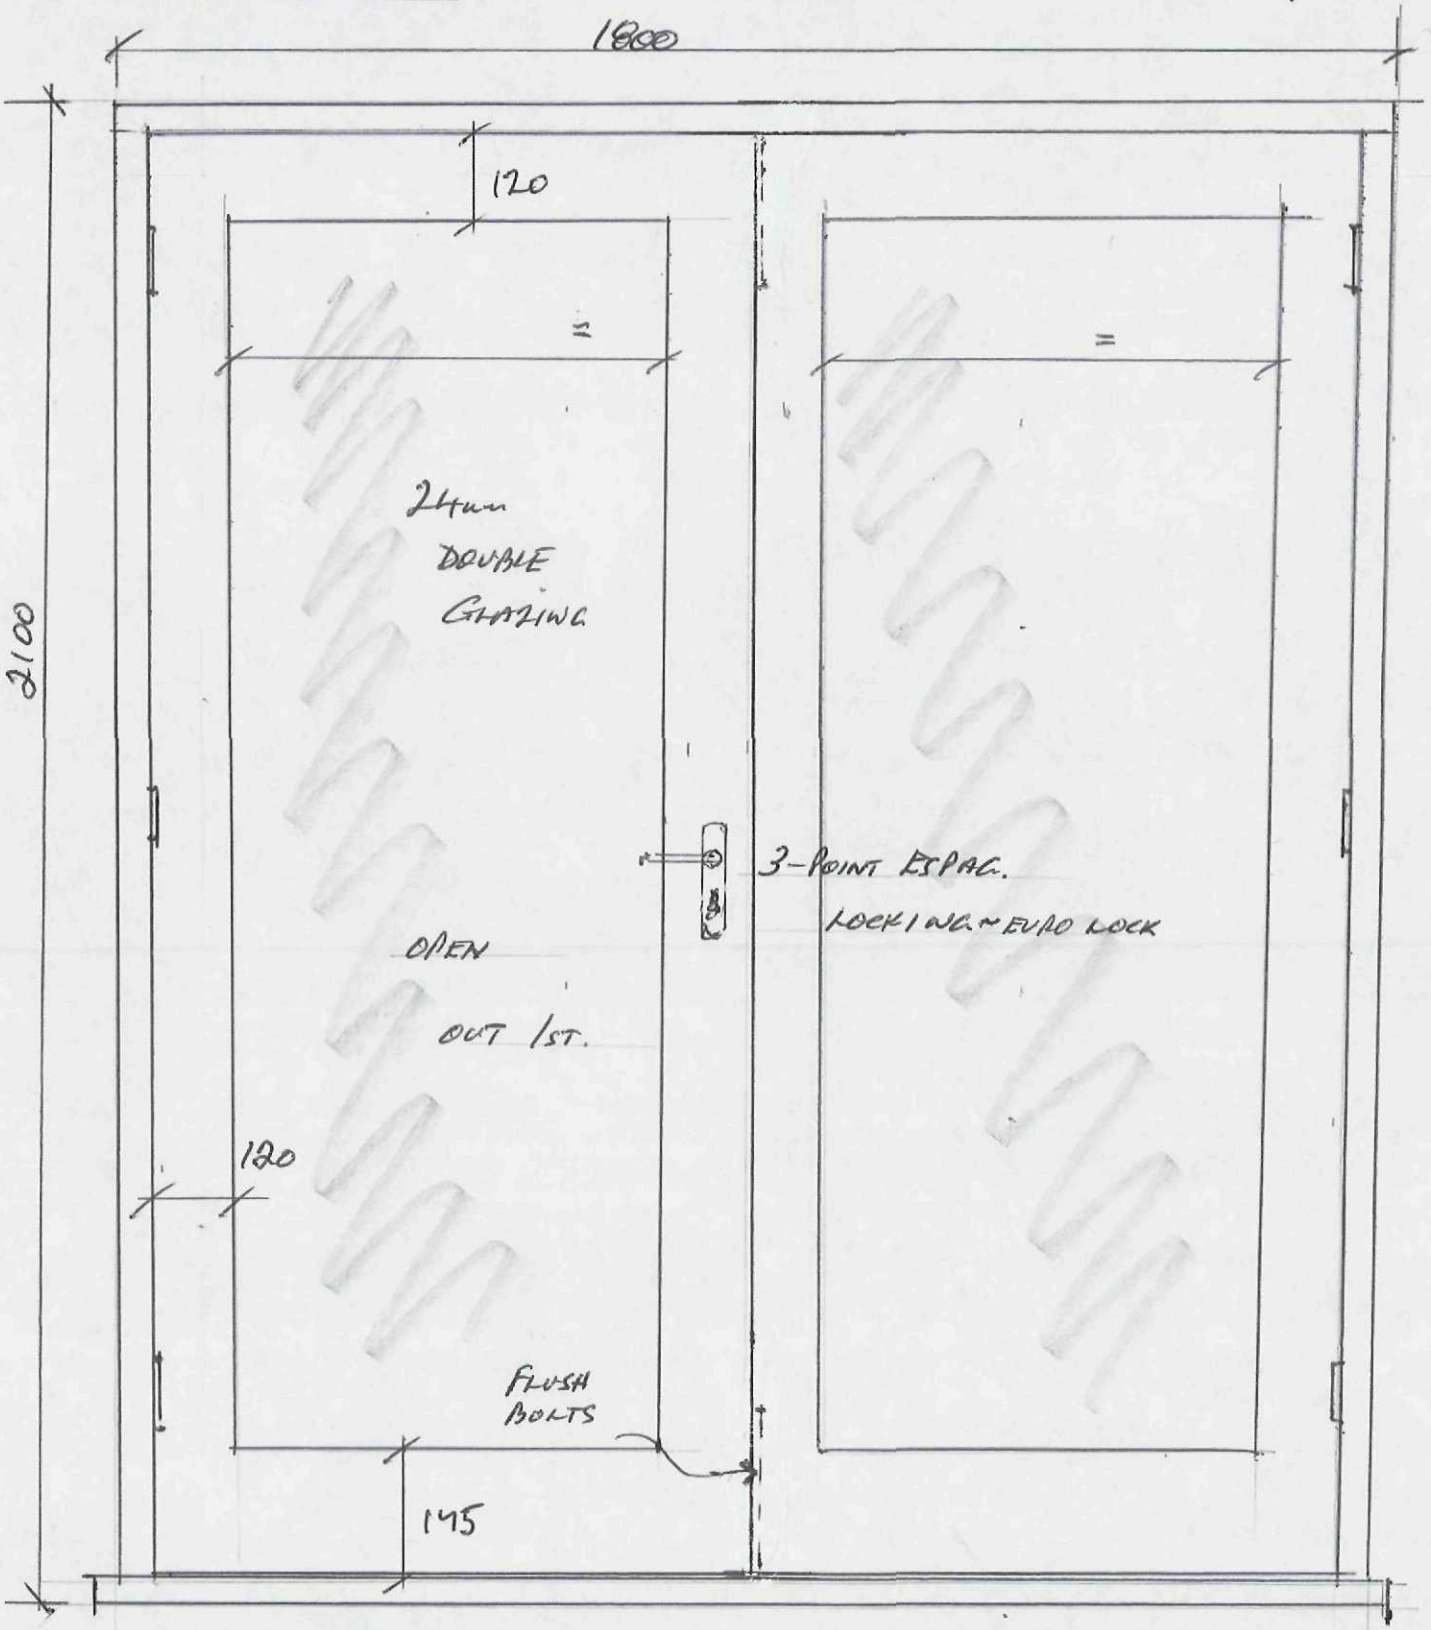

ELEVATION

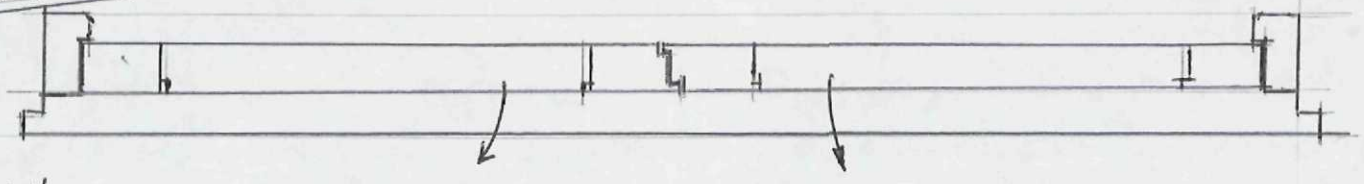

PLAN