
Proposed Sun Room Doors At Exeter House

Main Rd Gedney

Drawg. No. PEL/PT/004

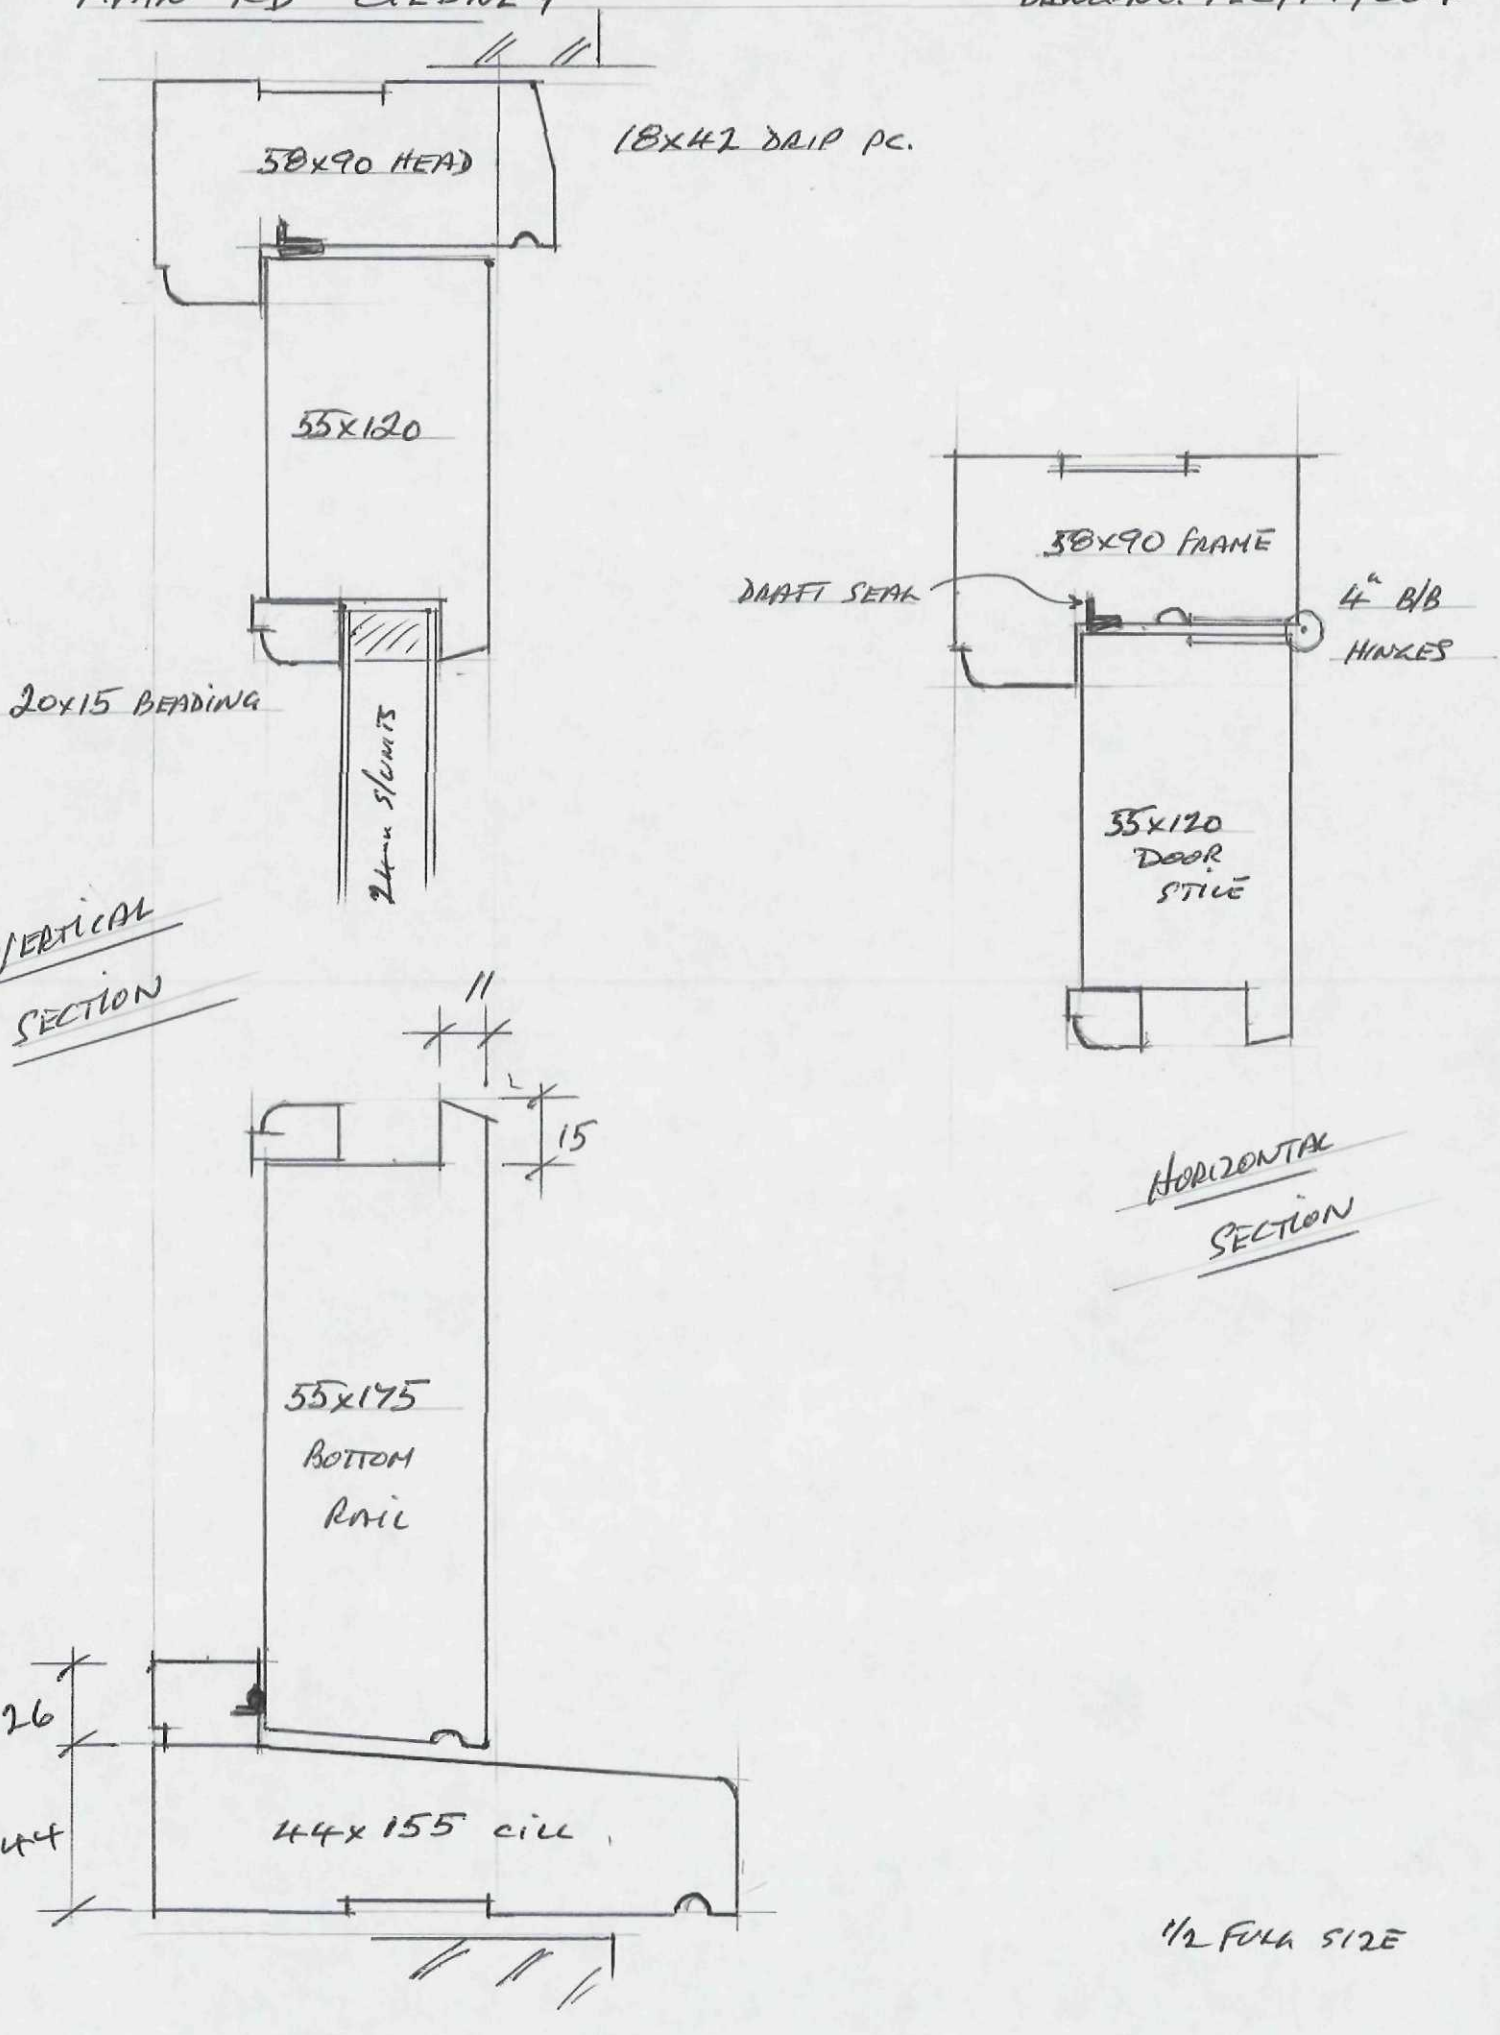

1/2 Full Size