
PROPOSED TIMBER BOX SASH WINDOWS AT EXETER HOUSE

MAIN RD GEDNEY

DRWG. NO. PEC/PT/002.

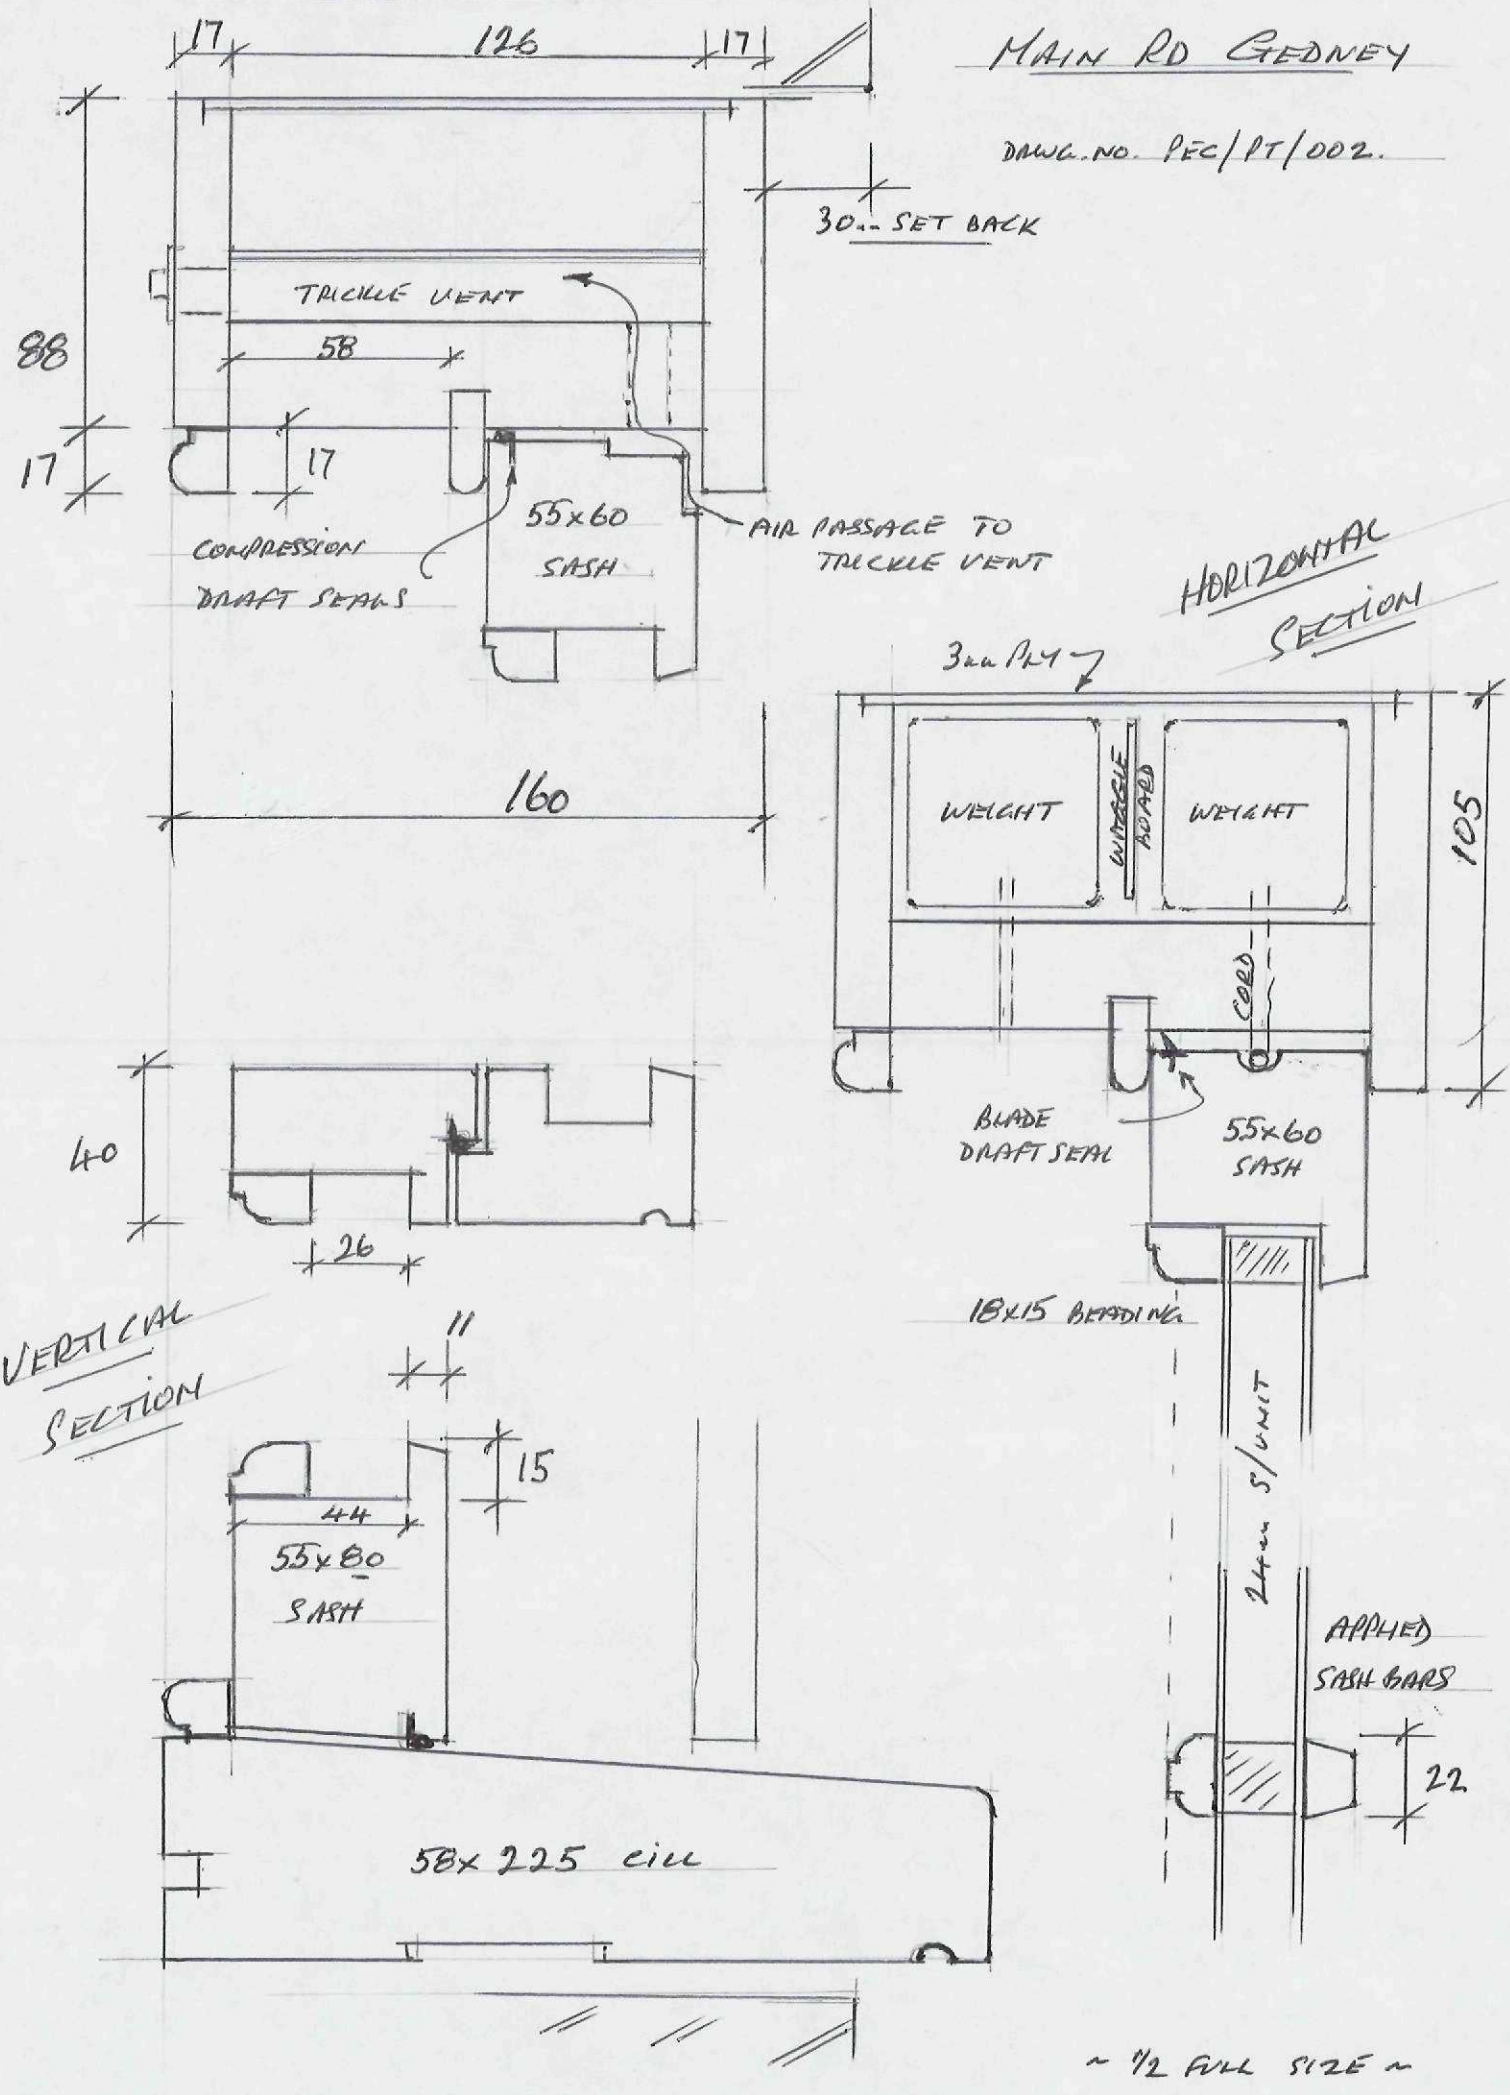

~ 1/2 FULL SIZE ~