
PROPOSED TIMBER EXTERNAL DOORS AT EXETER HOUSE

MAIN RD GEDNEY

DRWG. NO. PEC/PT/006

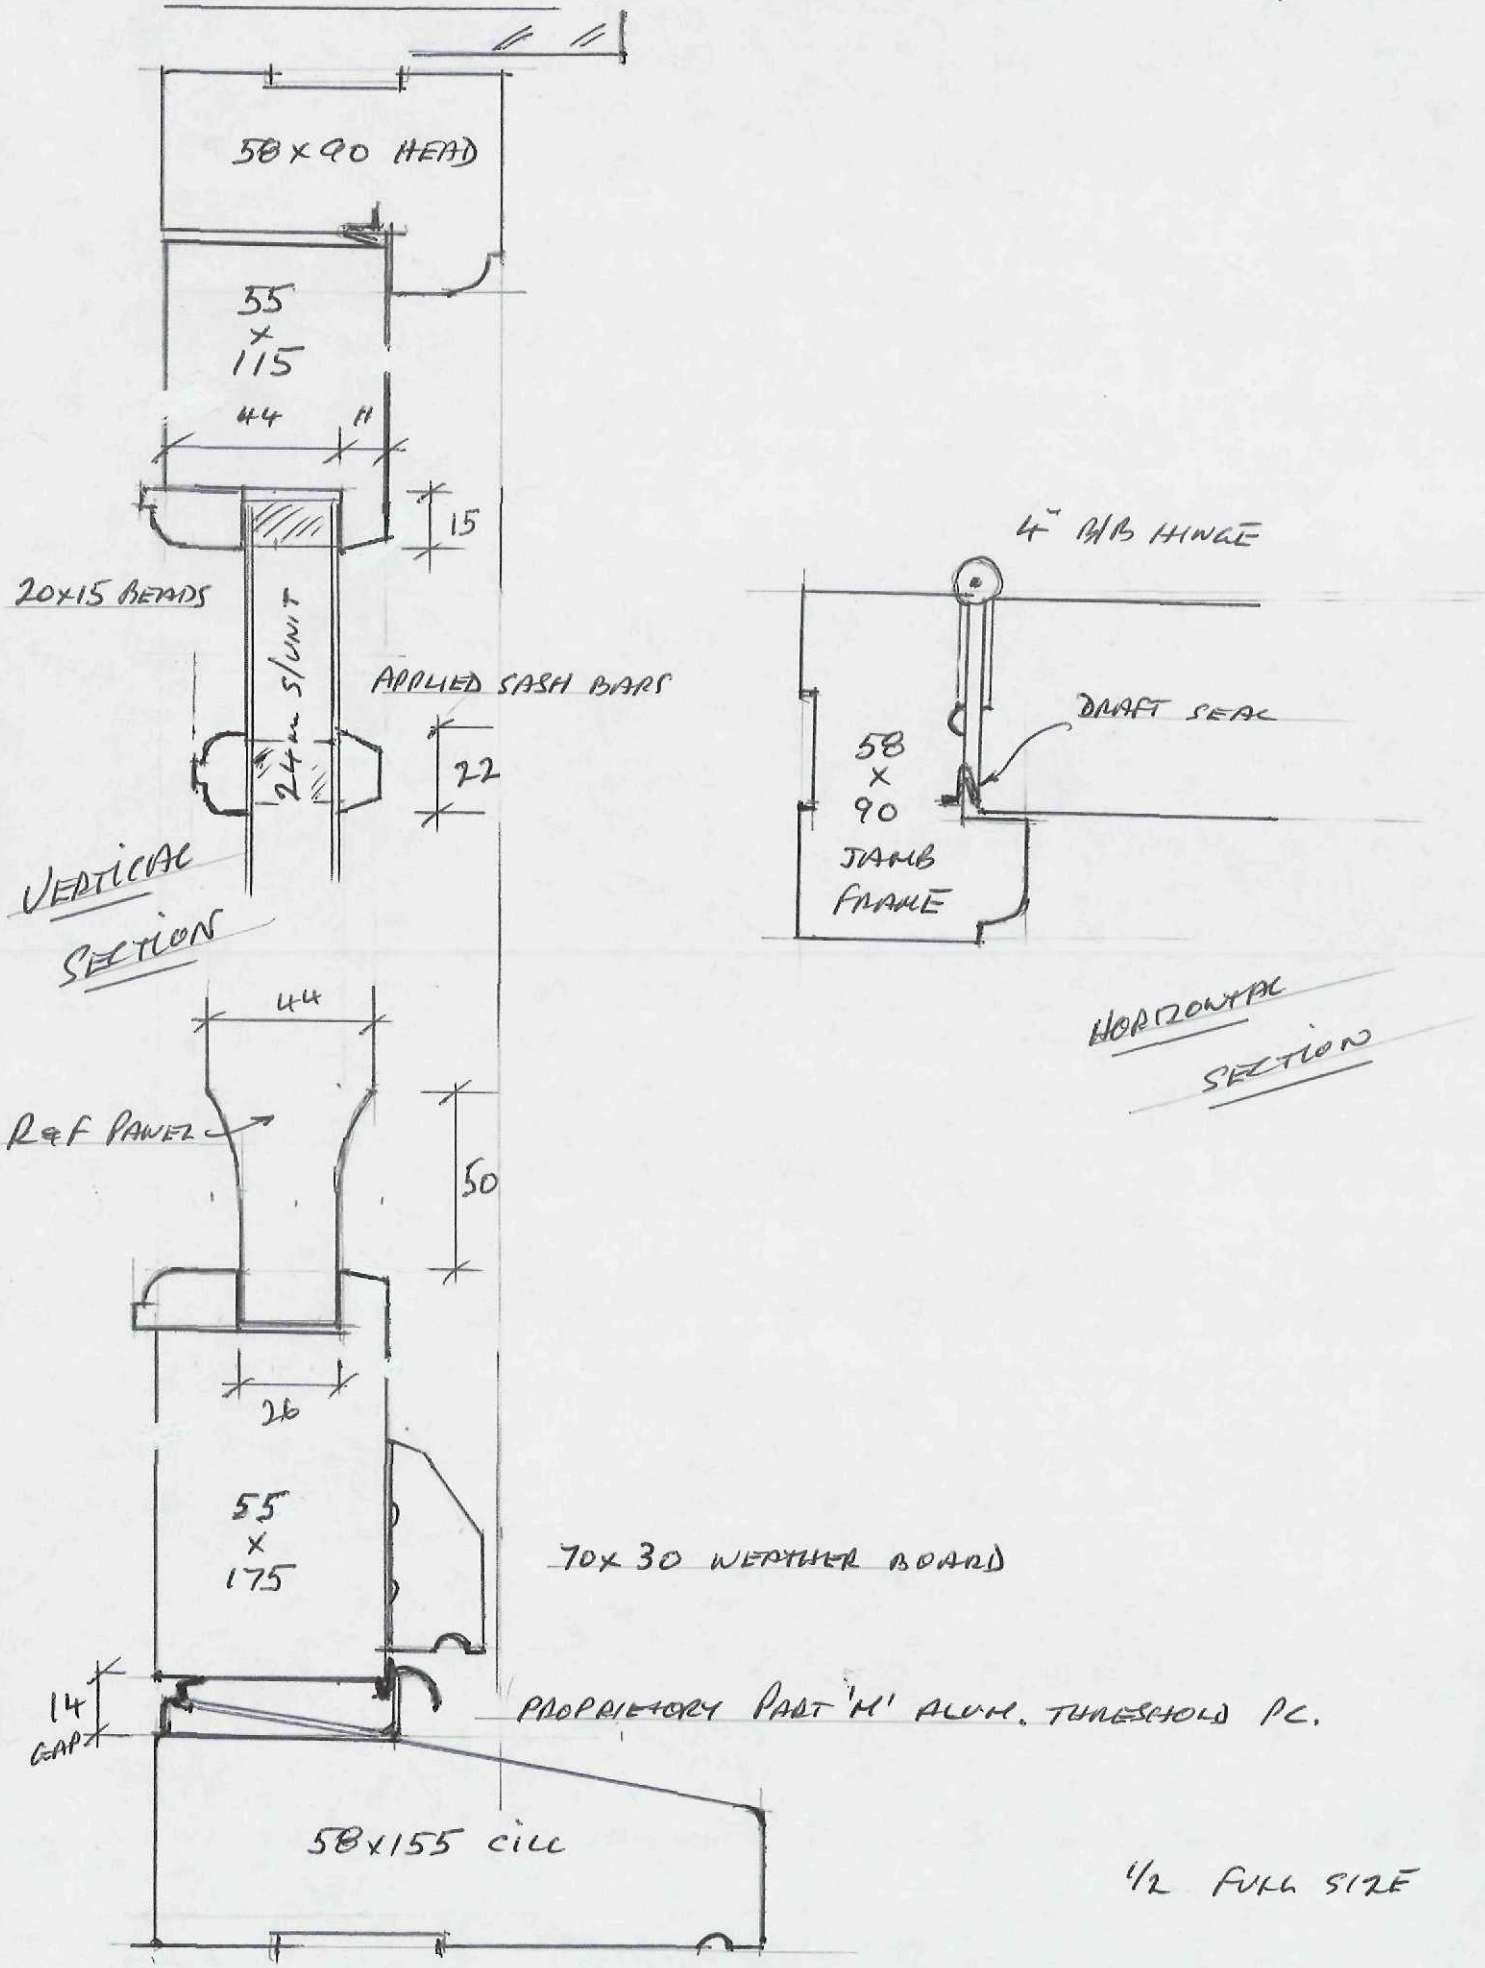

1/2 FULL SIZE