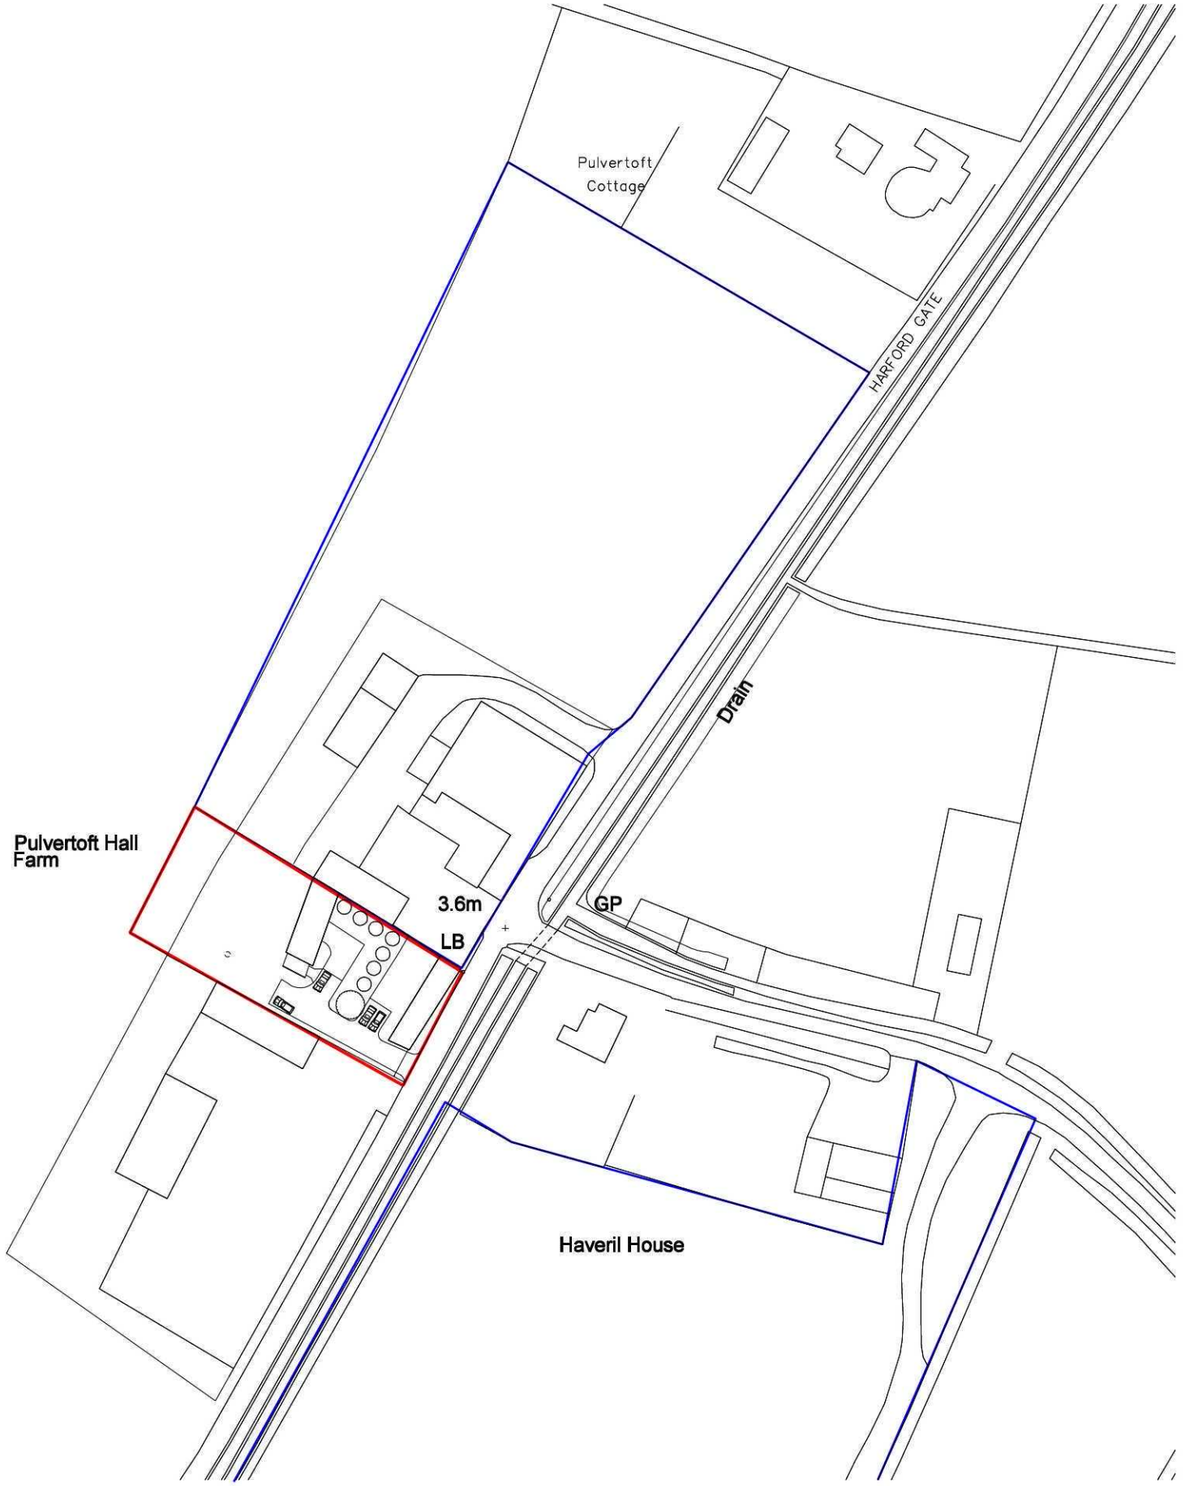

Location Plan scale 1:1250

Peter Humphrey Associates ARCHITECTURAL DESIGN AND BUILDING	PROJECT Conversion of Existing Barn to New Residence Farm Office and Holiday Let Accommodation Pulvertoft Hall, Gedney Broadgate Spalding, Lincolnshire	CLIENT Mr W Fletcher			TELEPHONE 01945 466 966 FAX 01945 466 433 E-MAIL: info@peterhumphrey.co.uk 30 OLD MARKET WISBECH CAMBS PE13 1NB
		DATE Jan 2011	SCALE 1:1250 @ A3	JOB No. 4650 / (LOC) 10	