
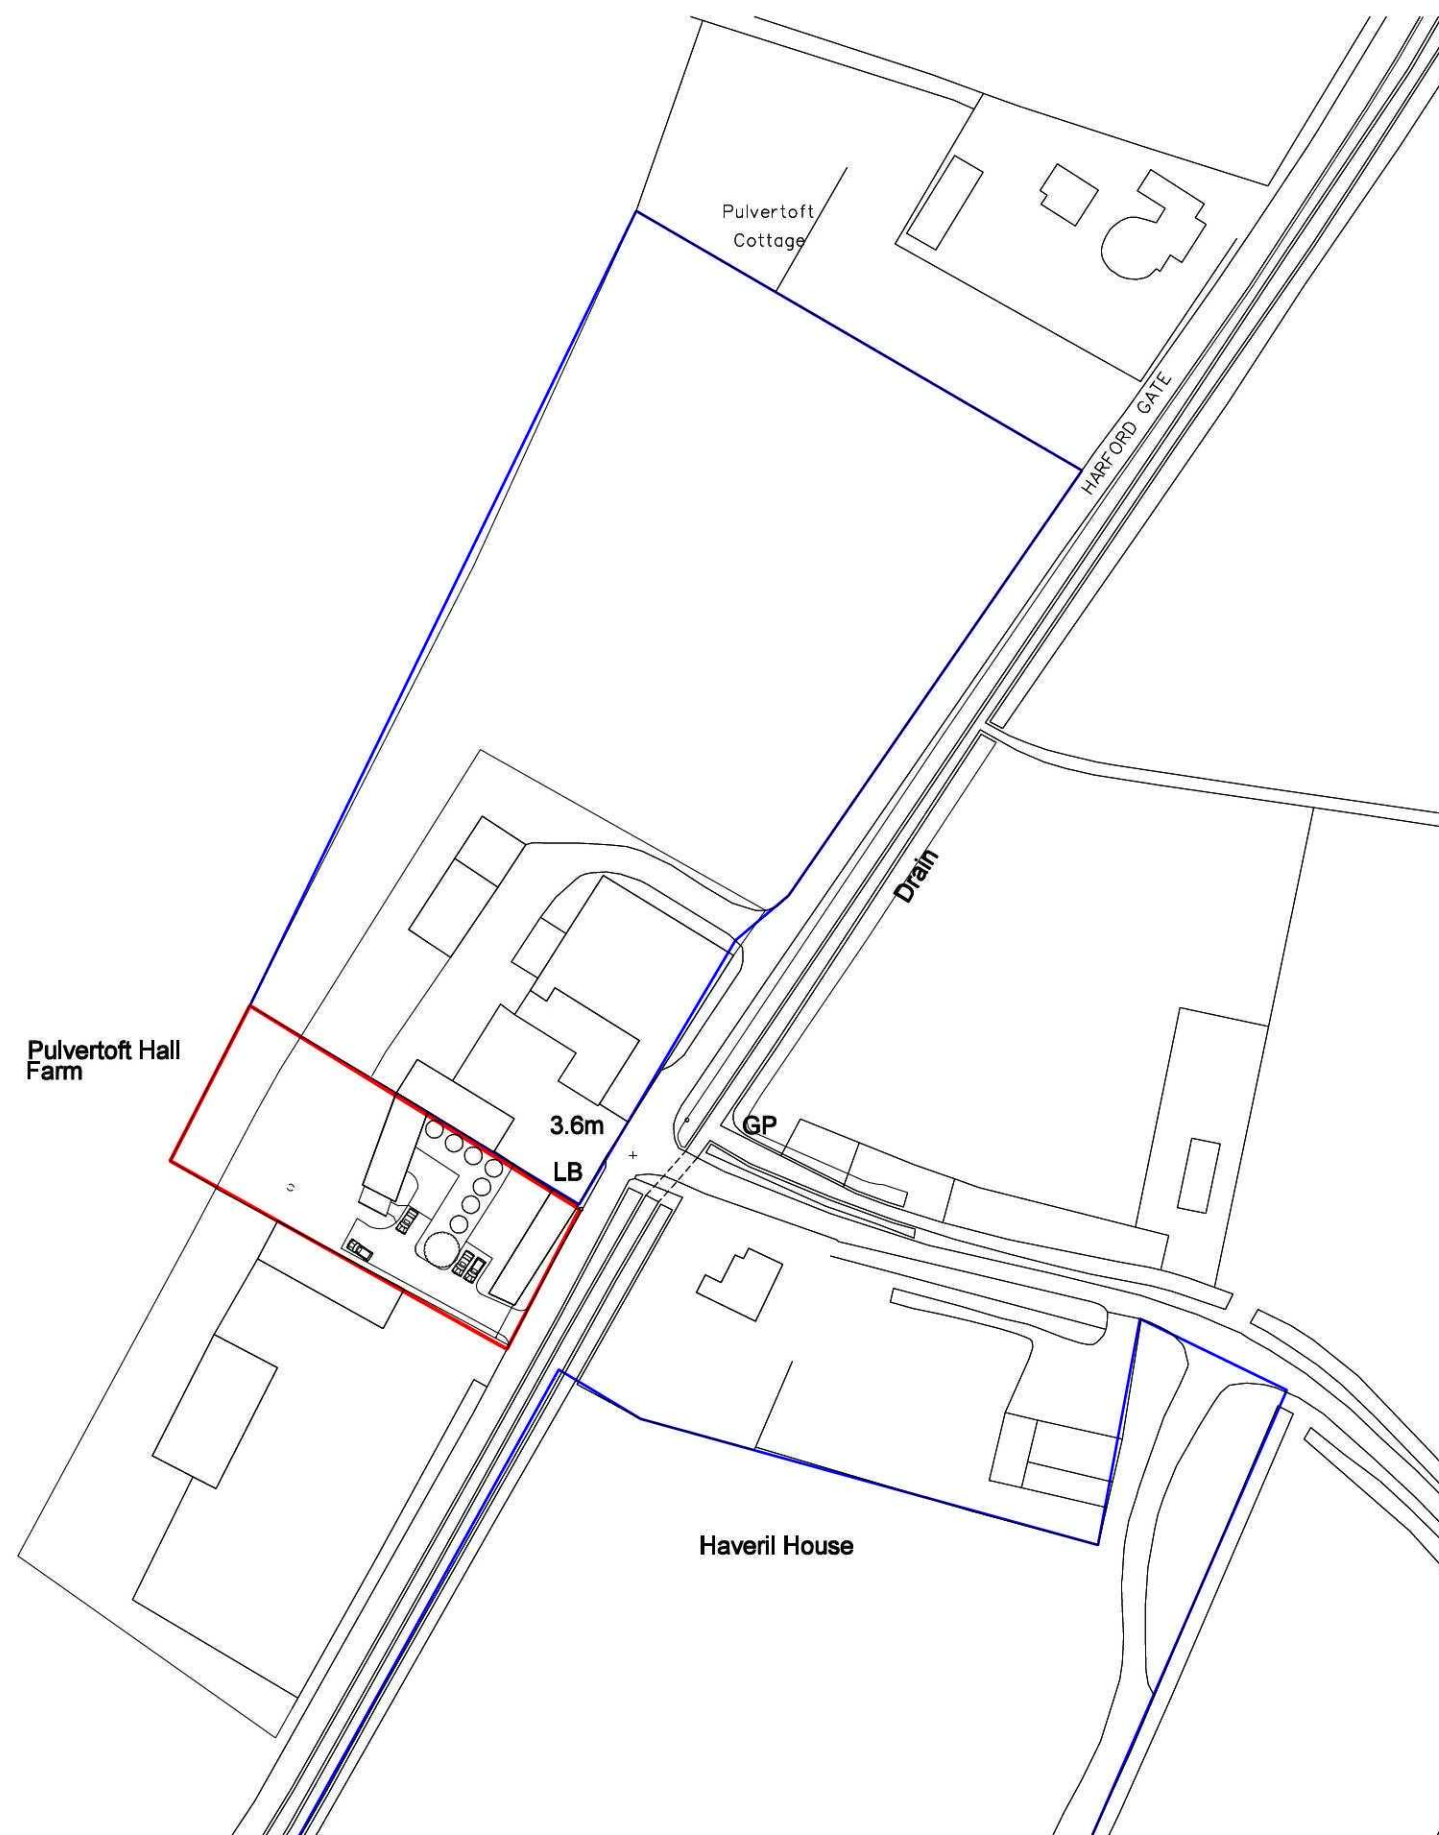


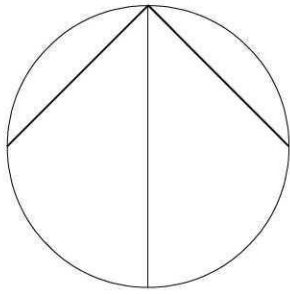

Location Plan scale 1:1250

Peter Humphrey Associates
ARCHITECTURAL DESIGN AND BUILDING

PROJECT **Conversion of Existing Barn to New Residence**
Farm Office and Holiday Let Accommodation
Pulvertoft Hall, Gedney Broadgate
Spalding, Lincolnshire

CLIENT **Mr W Fletcher**

DATE **Jan 2011**

SCALE **1:1250 @ A3**

JOB No. **4650 / (LOC) 10**

TELEPHONE 01945 466 966
FAX 01945 466 433
E-MAIL:
info@peterhumphrey.co.uk
30 OLD MARKET WISBECH CAMBS PE13 1NB

