




Existing Front Elevation 1:100

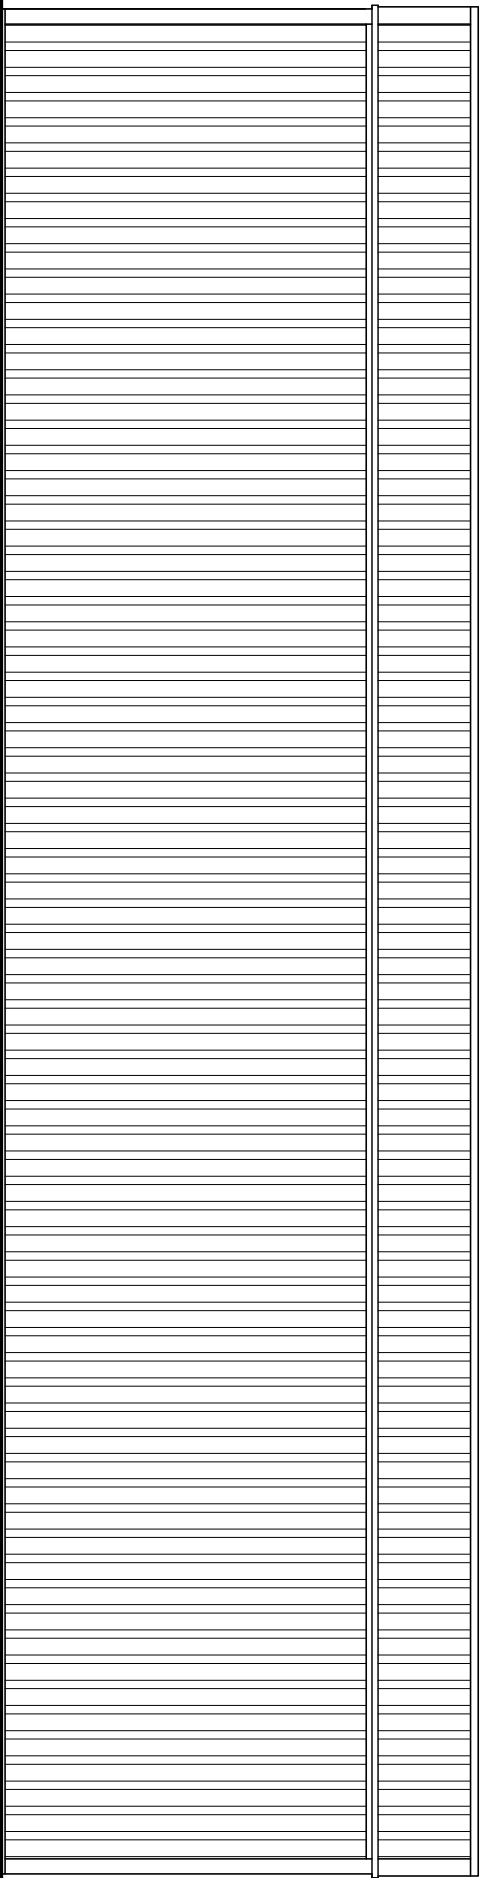


Existing Side Elevation 1:100

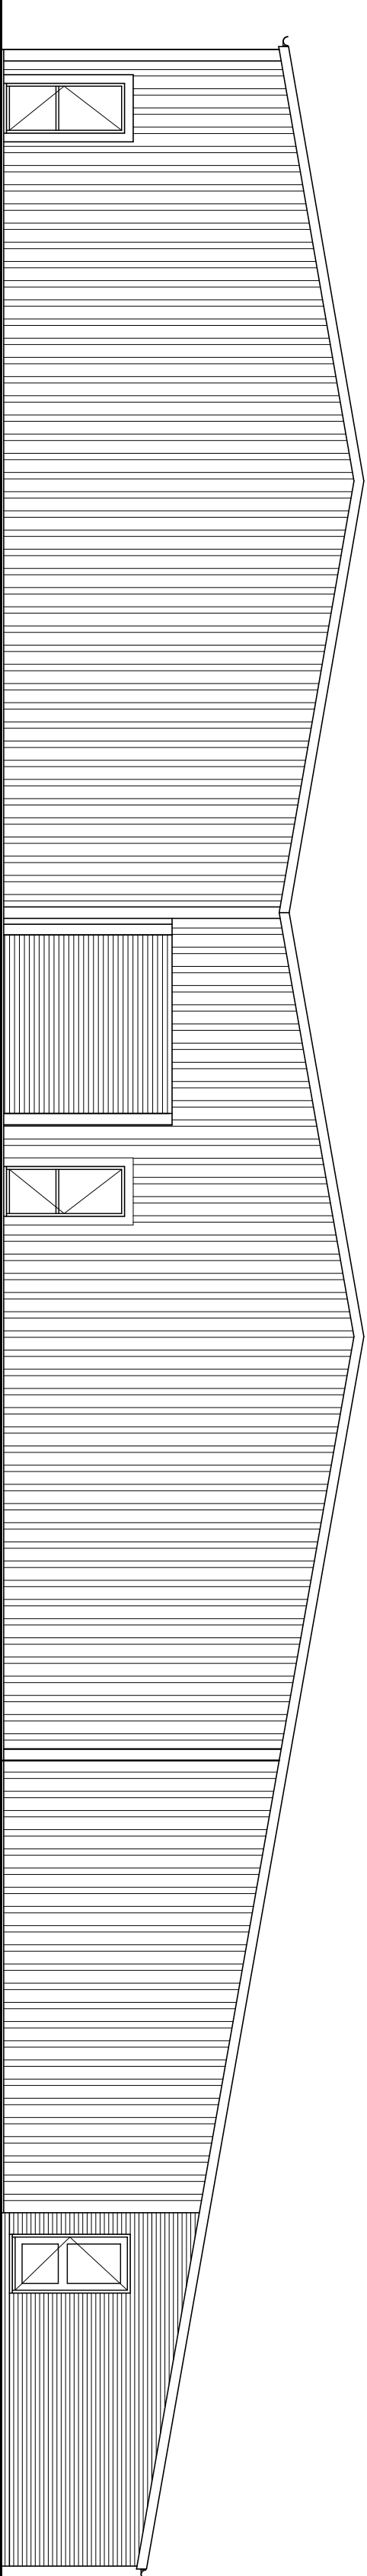


Existing Rear Elevation 1:100

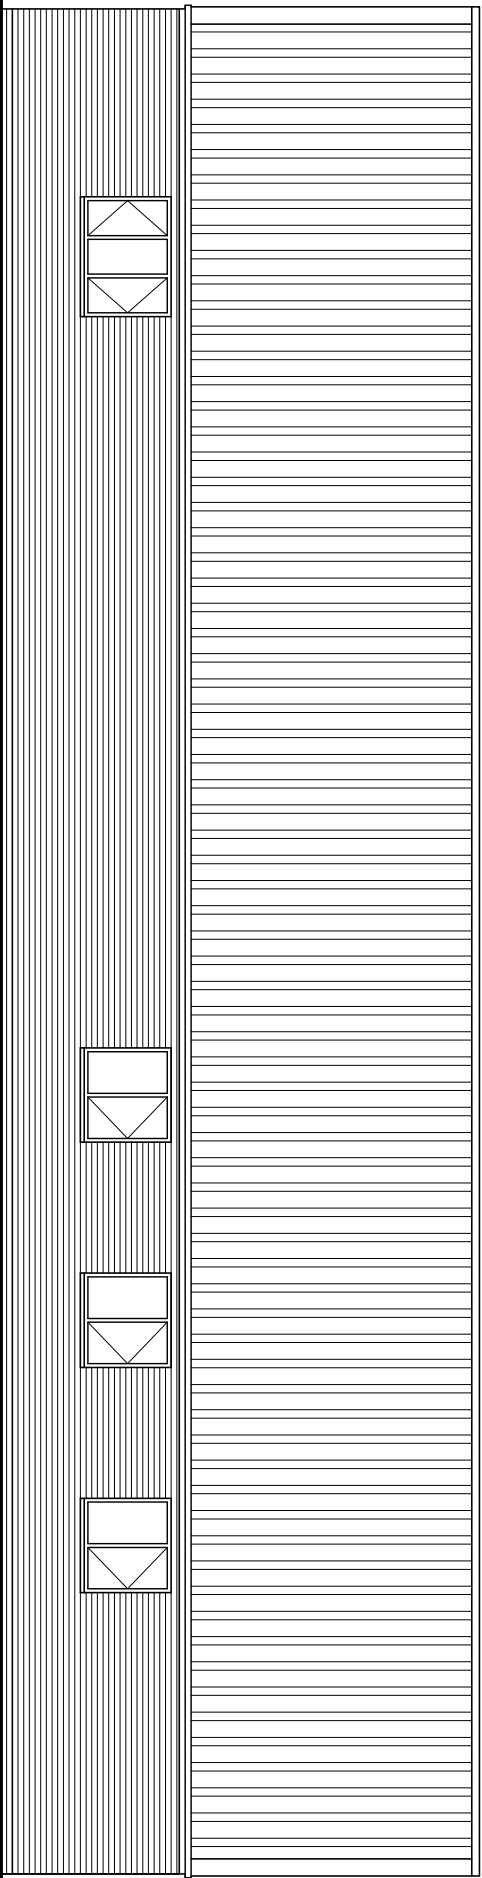

Existing Side Elevation 1:100

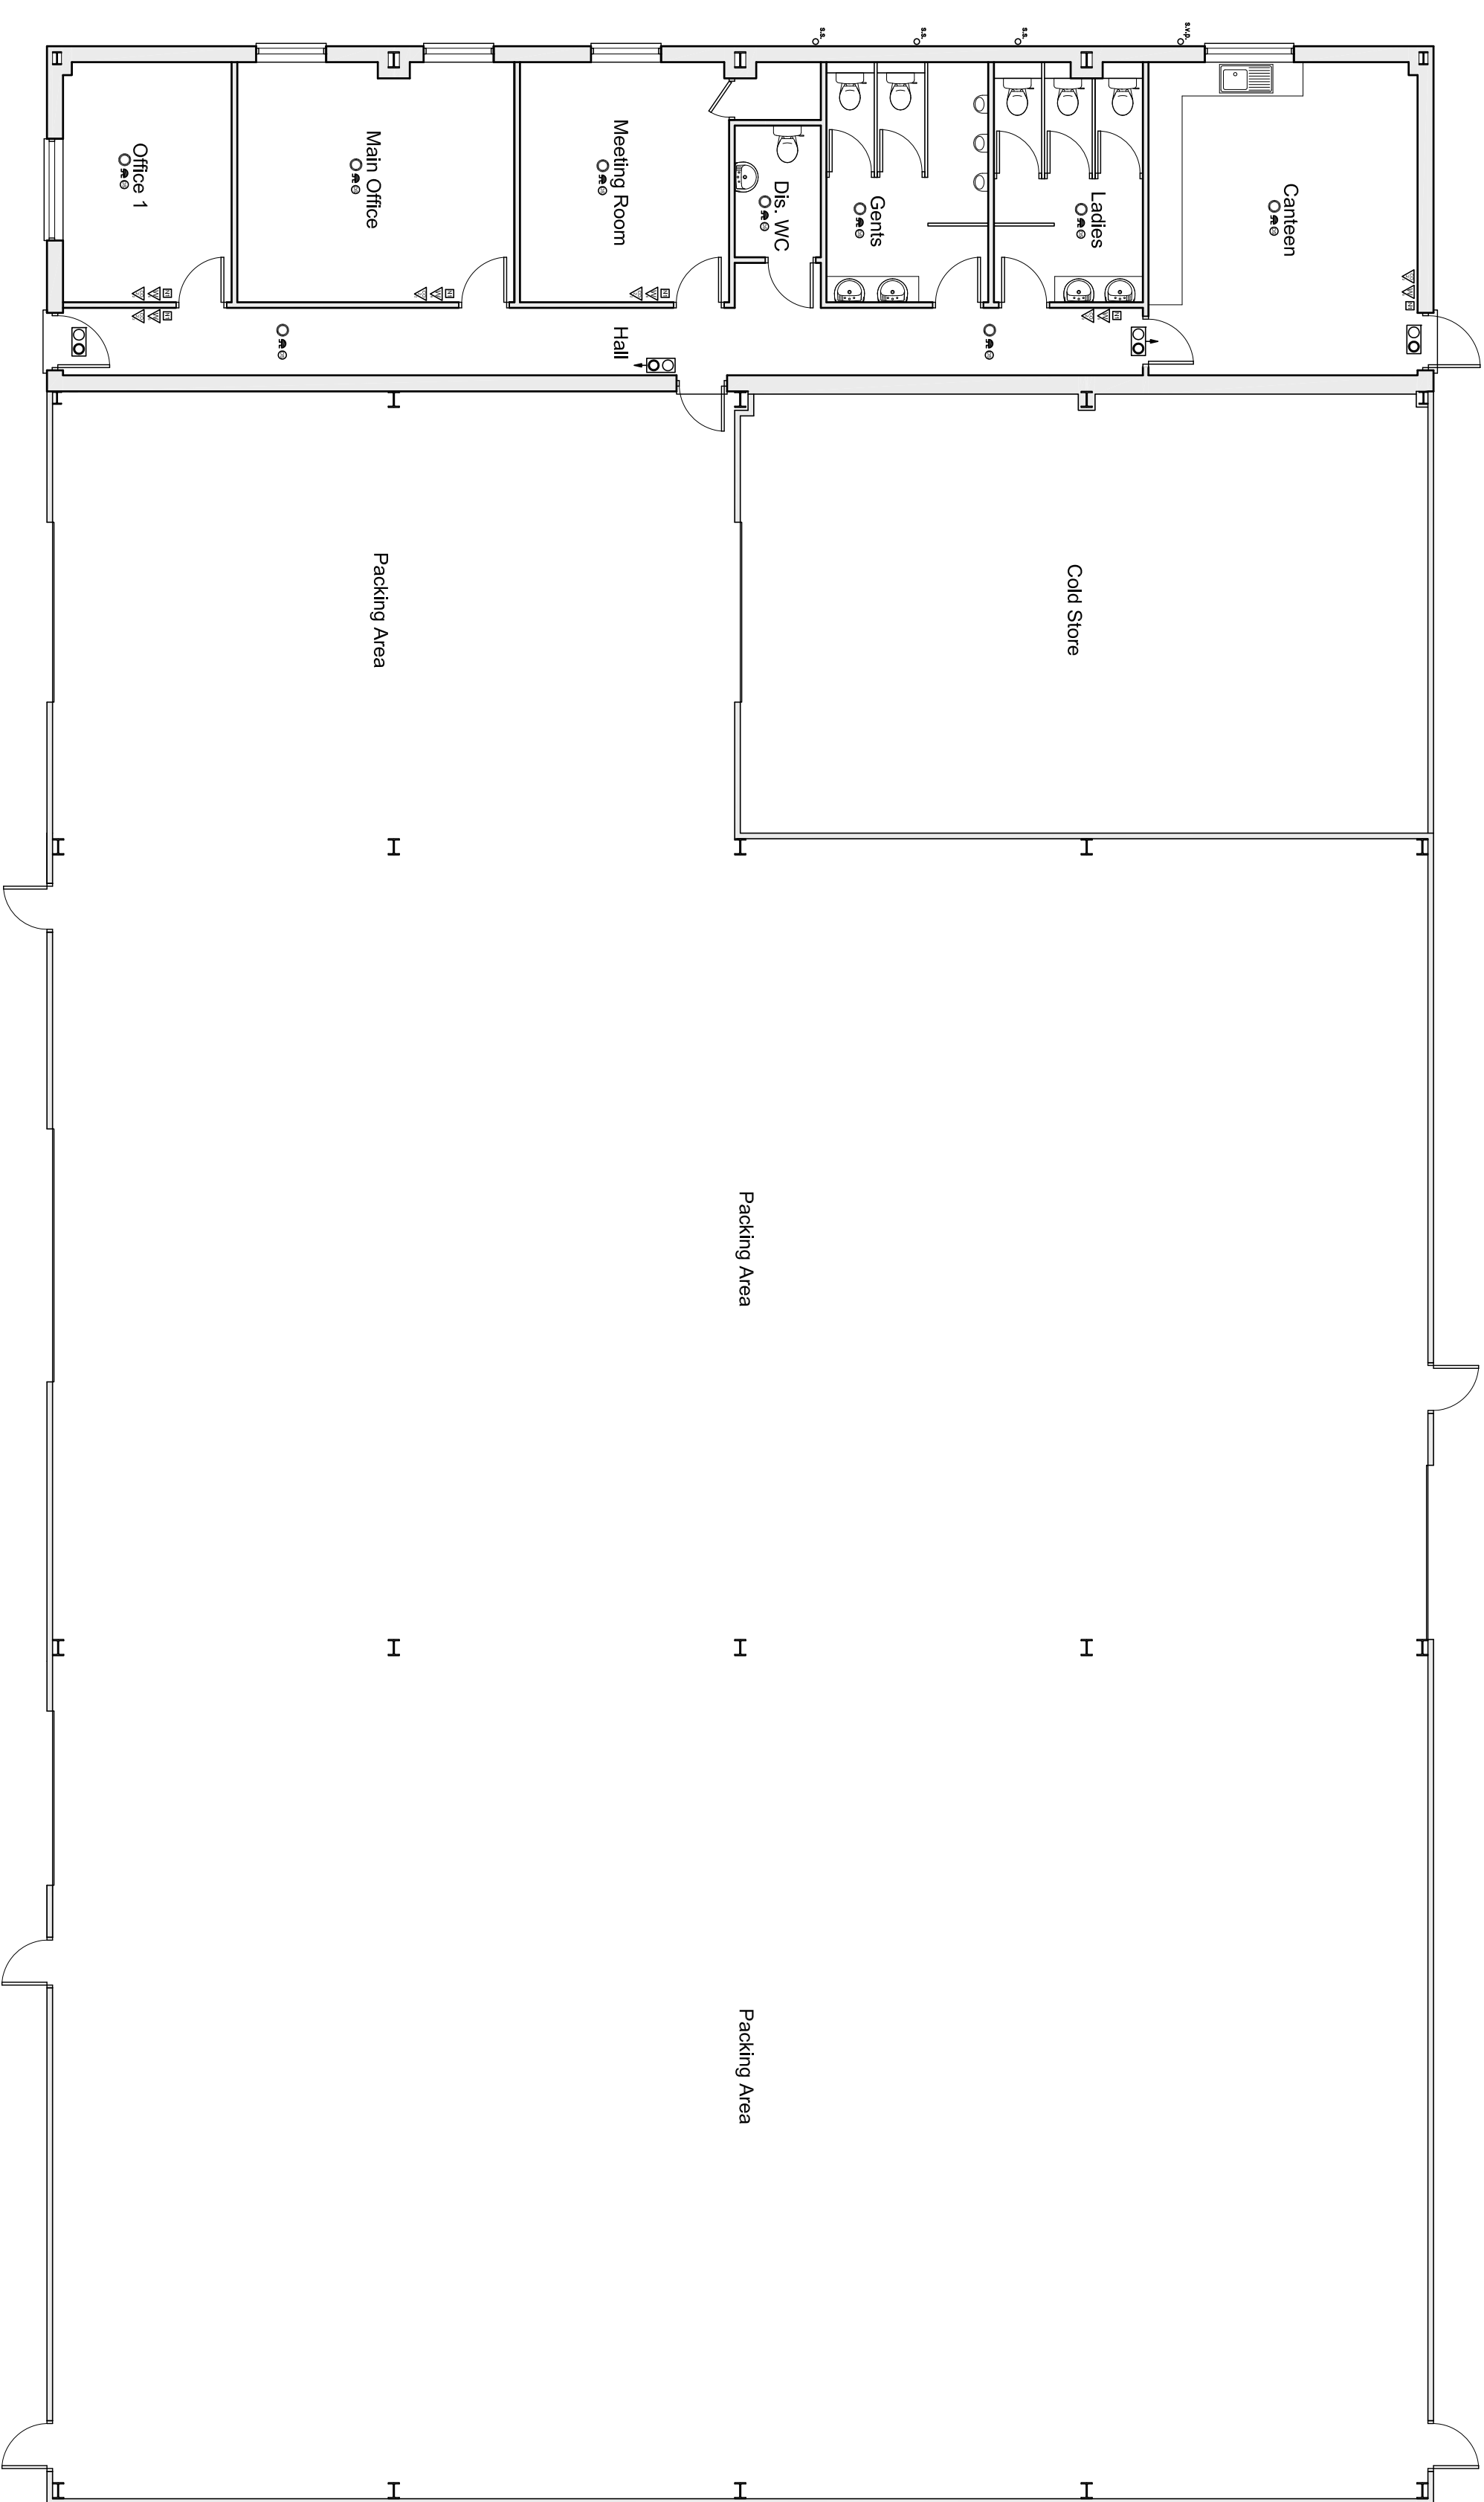

Existing Ground Floor Plan 1:100

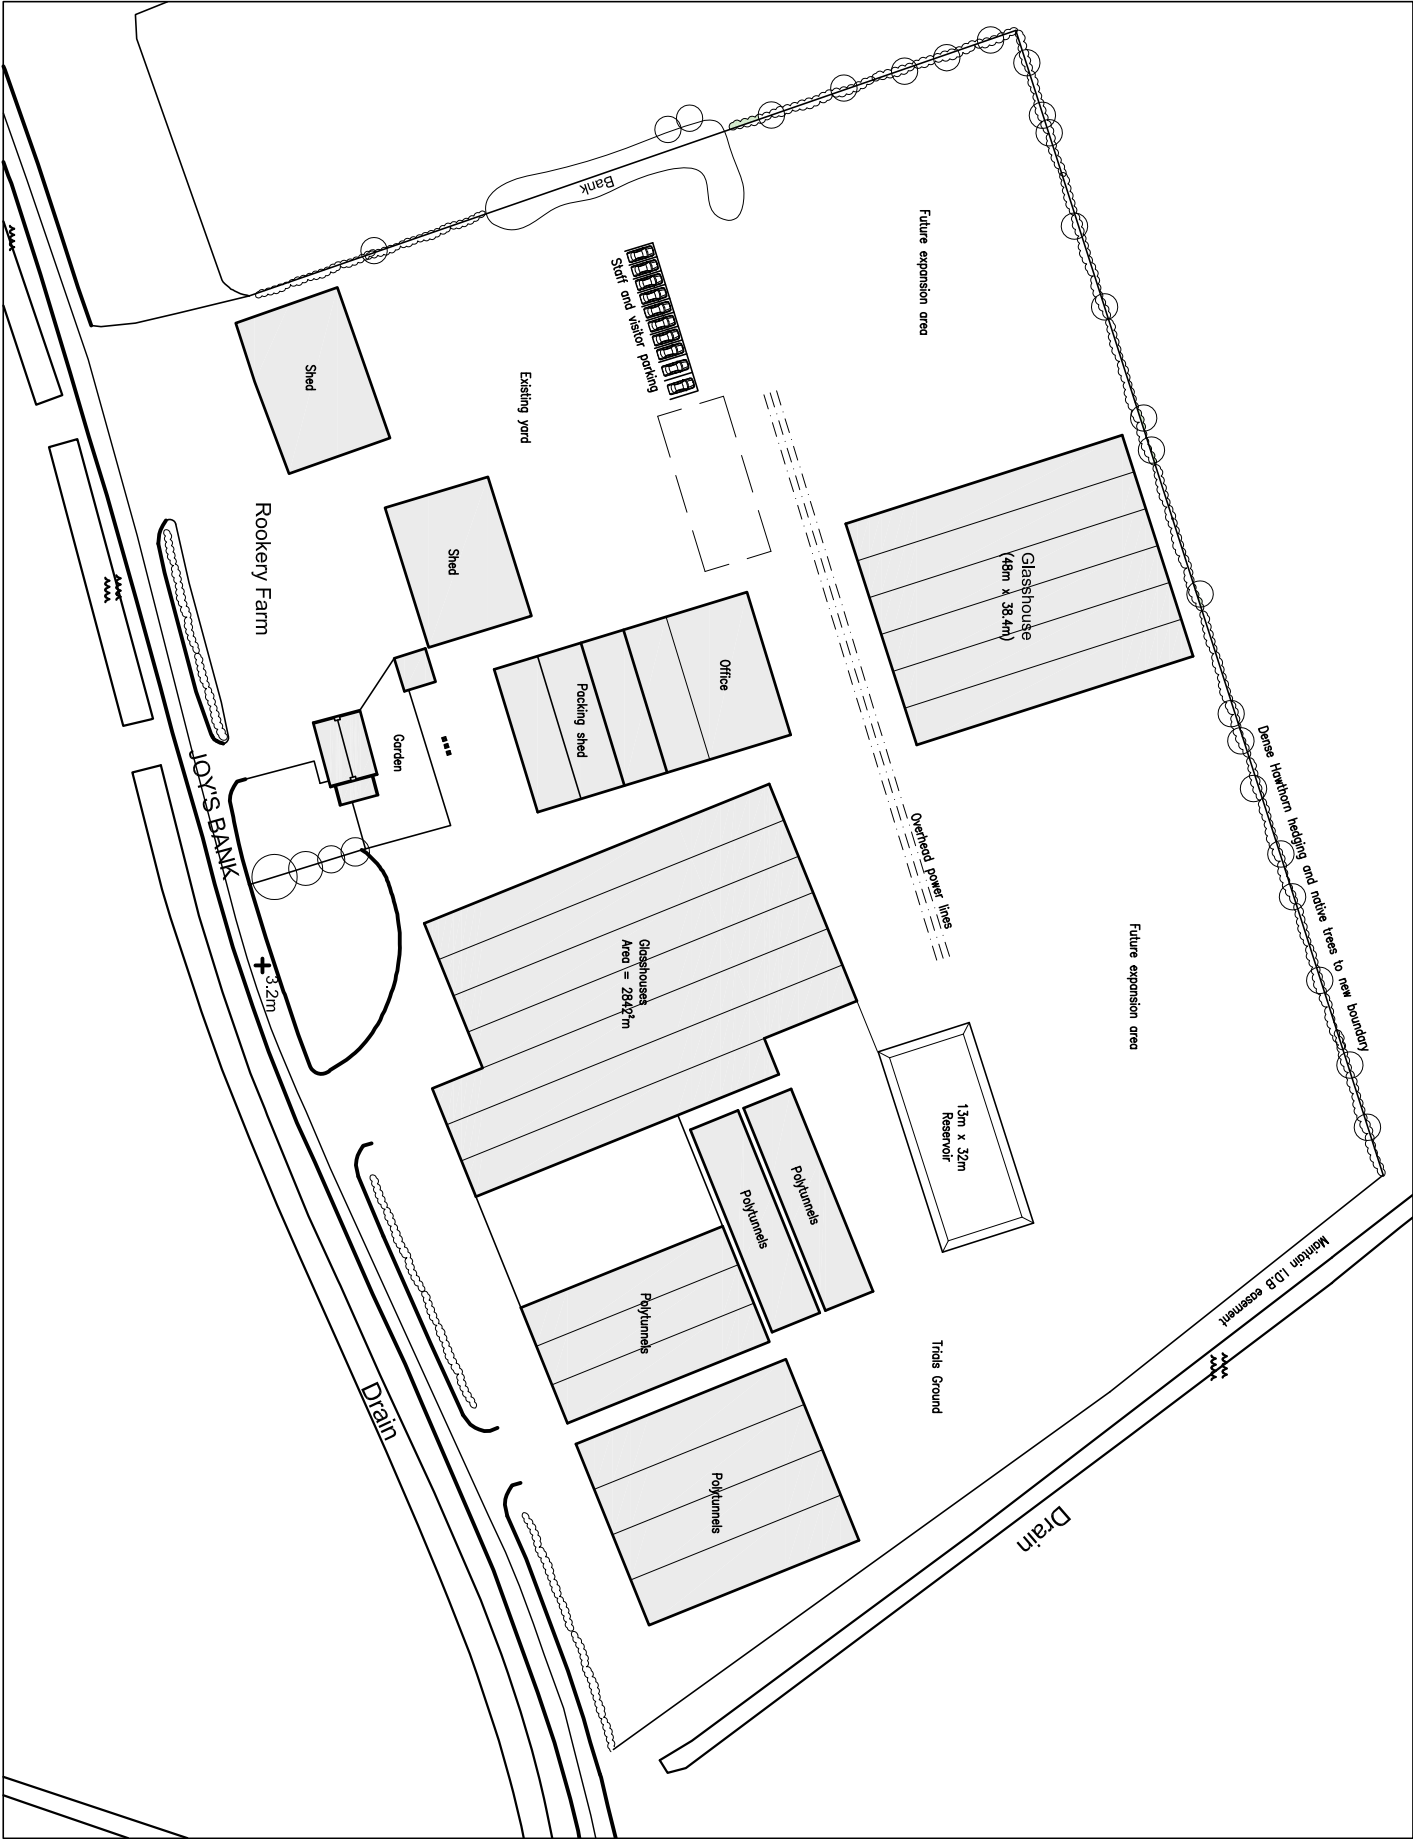

Existing Site Plan 1:1250

Peter Humphrey Associates Ltd.
ARCHITECTURAL DESIGN AND BUILDING

PROJECT
PROPOSED EXTENSIONS TO
OFFICES AND PACKING WAREHOUSE
AT
ROOKERY FARM
JOYS BANK
HOLBEACH ST JOHNS
SPALDING
Lincs

DRAWING			
EXISTING			
CLIENT	Mr D Robinson		
DATE	June 2015	SCALE	As Shown
		JOB No.	5319/01

DO NOT SCALE FROM THIS DRAWING
COPYRIGHT: THIS DRAWING MUST NOT BE ISSUED, LOANED OR COPIED
WITHOUT THE CONSENT OF PETER HUMPHREY ASSOCIATES

