


Proposed Front Elevation 1:100



### Proposed Side Elevation 1:100

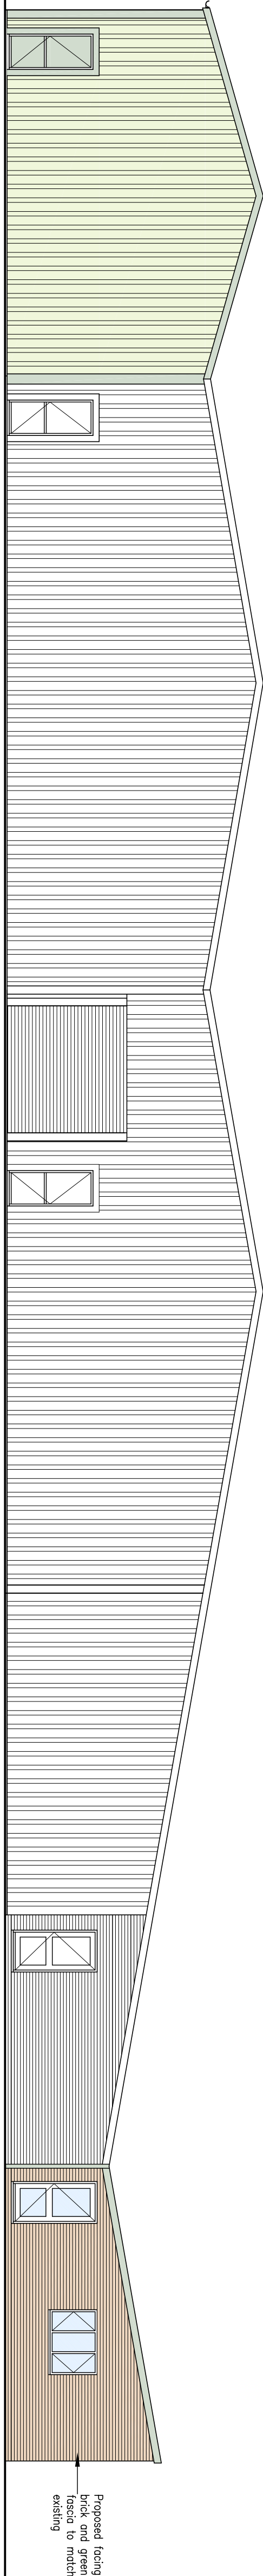

Proposed Rear Elevation 1:100



Proposed Side Elevation 1:100