


South Elevation 1:100


West Elevation 1:100

North Elevation 1:100


East Elevation 1:100

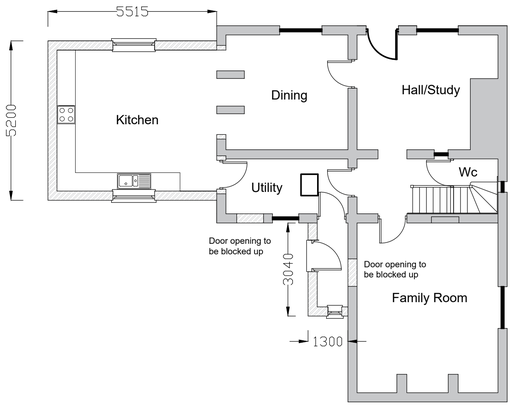


Proposed Ground Floor Plan 1:100

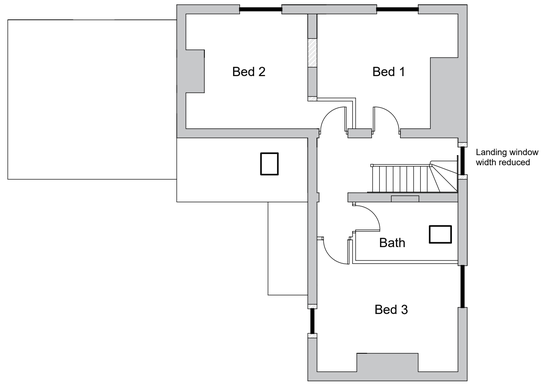

Proposed First Floor Plan 1:100

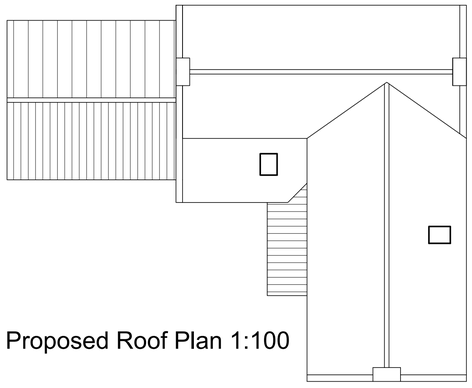

Proposed Roof Plan 1:100

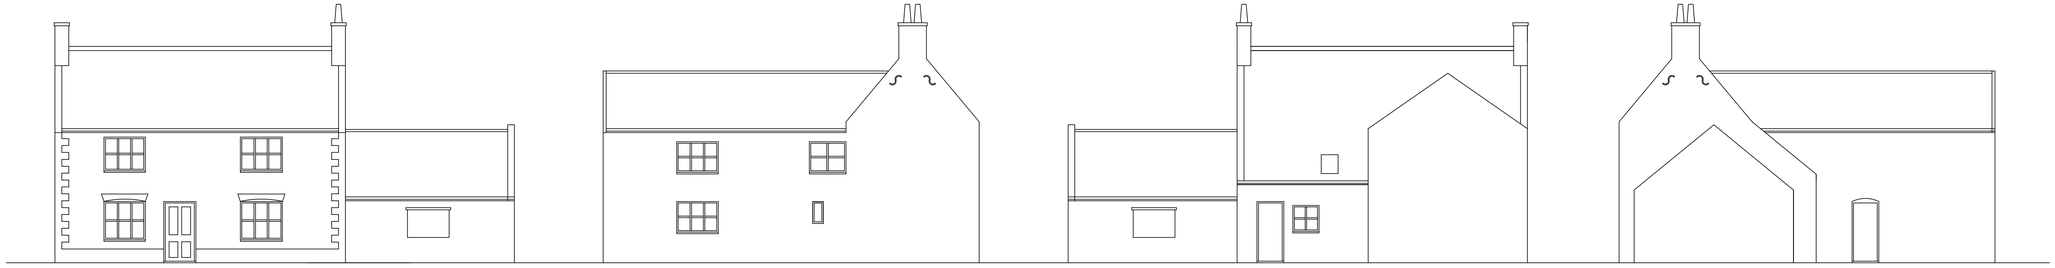


Existing South Elevation 1:100


Existing West Elevation 1:100

Existing North Elevation 1:100

Existing East Elevation 1:100

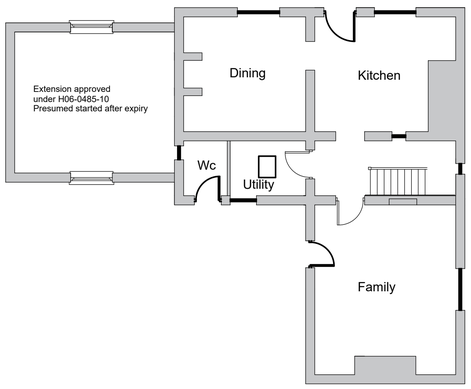

Existing Ground Floor Plan 1:100

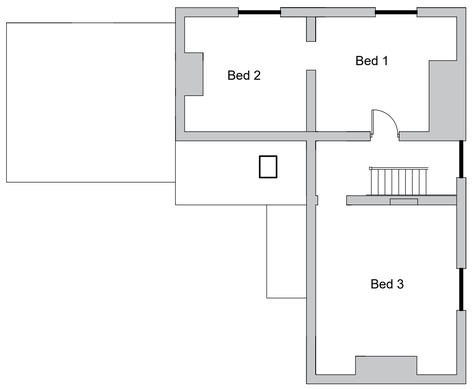

Existing First Floor Plan 1:100

A -

REVISIONS

PETER HUMPHREY
ASSOCIATES

ADDRESS: 2 CHAPEL ROAD, WISBECH, CAMBS, PE13 1RG.

TELEPHONE: 01945 466966
E-MAIL: info@peterhumphrey.co.uk
WEB: www.peterhumphrey.co.uk

CLIENT
MR L CONNOLLY

PROJECT
EXTENSION AND ALTERATIONS

SITE
FENLANDS COTTAGE
FEN DIKE
CLARKS HILL
GEDNEY
PE12 0DG

DRAWING
PLANNING

JOB NO.	PAPER SIZE	DATE
6843-PL01	A1	AUG 2023

Notes:
This drawing is the permission of Peter Humphrey Associates Ltd. and may not be reissued, loaned or copied in whole or part without written consent.

All dimensions shown on the drawing are in millimeters unless stated otherwise. If the drawing is received electronically (PDF) it is the recipient's responsibility to ensure it is printed to the correct paper size. All dimensions to be checked on site prior to commencing work and any discrepancies to be highlighted immediately.

The Construction (Design and Management) Regulations 2015:
Peter Humphrey Associates' form of appointment with the client confirms whether the agent is appointed as 'Designer' or 'Principal Designer' under these regulations. Nevertheless, the design phase has been carried out with due consideration for the safety during construction, occupation and maintenance of the finished project. No extraordinary hazards or risks were identified outside of the routine construction operations that would not already been apparent to a competent contractor.