

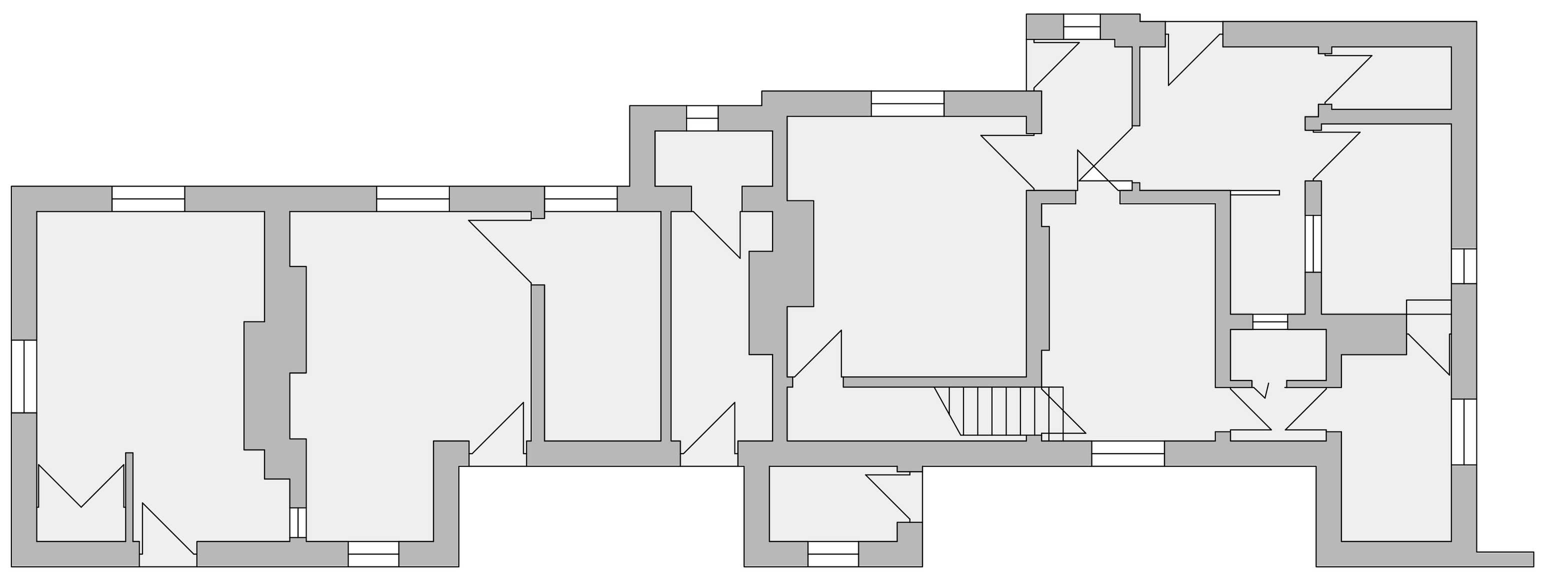


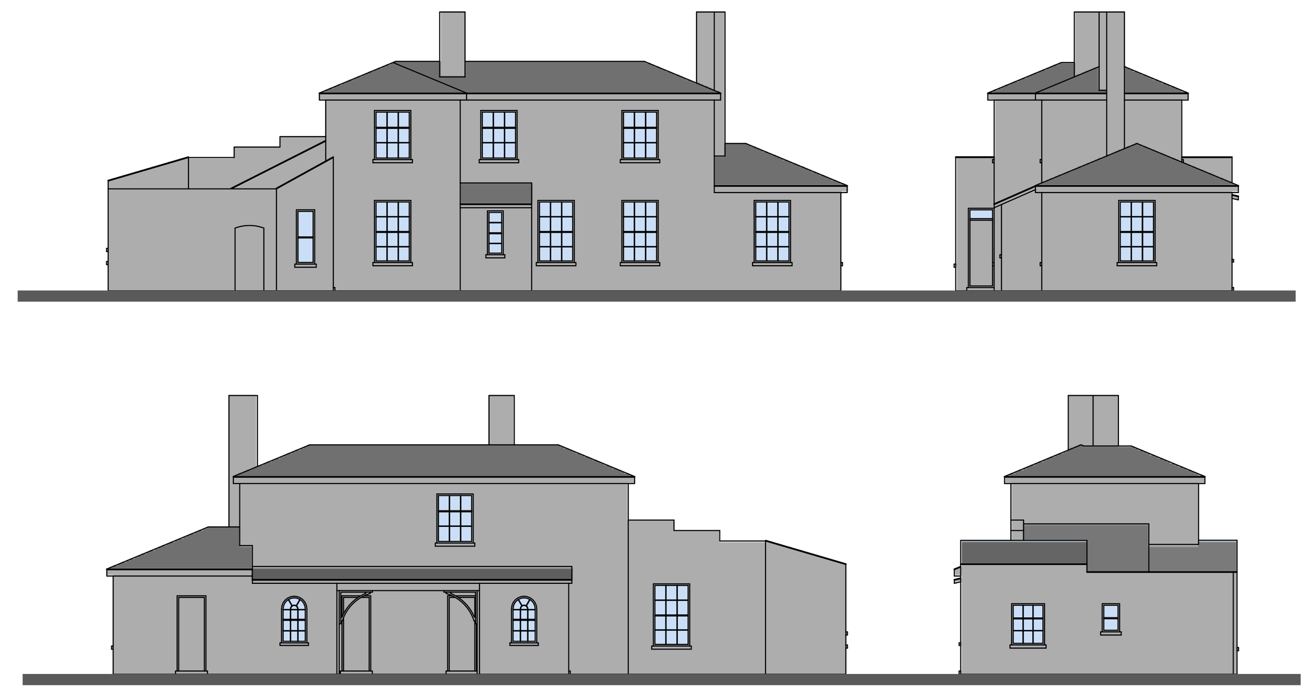

EXISTING PLANS AND ELEVATIONS

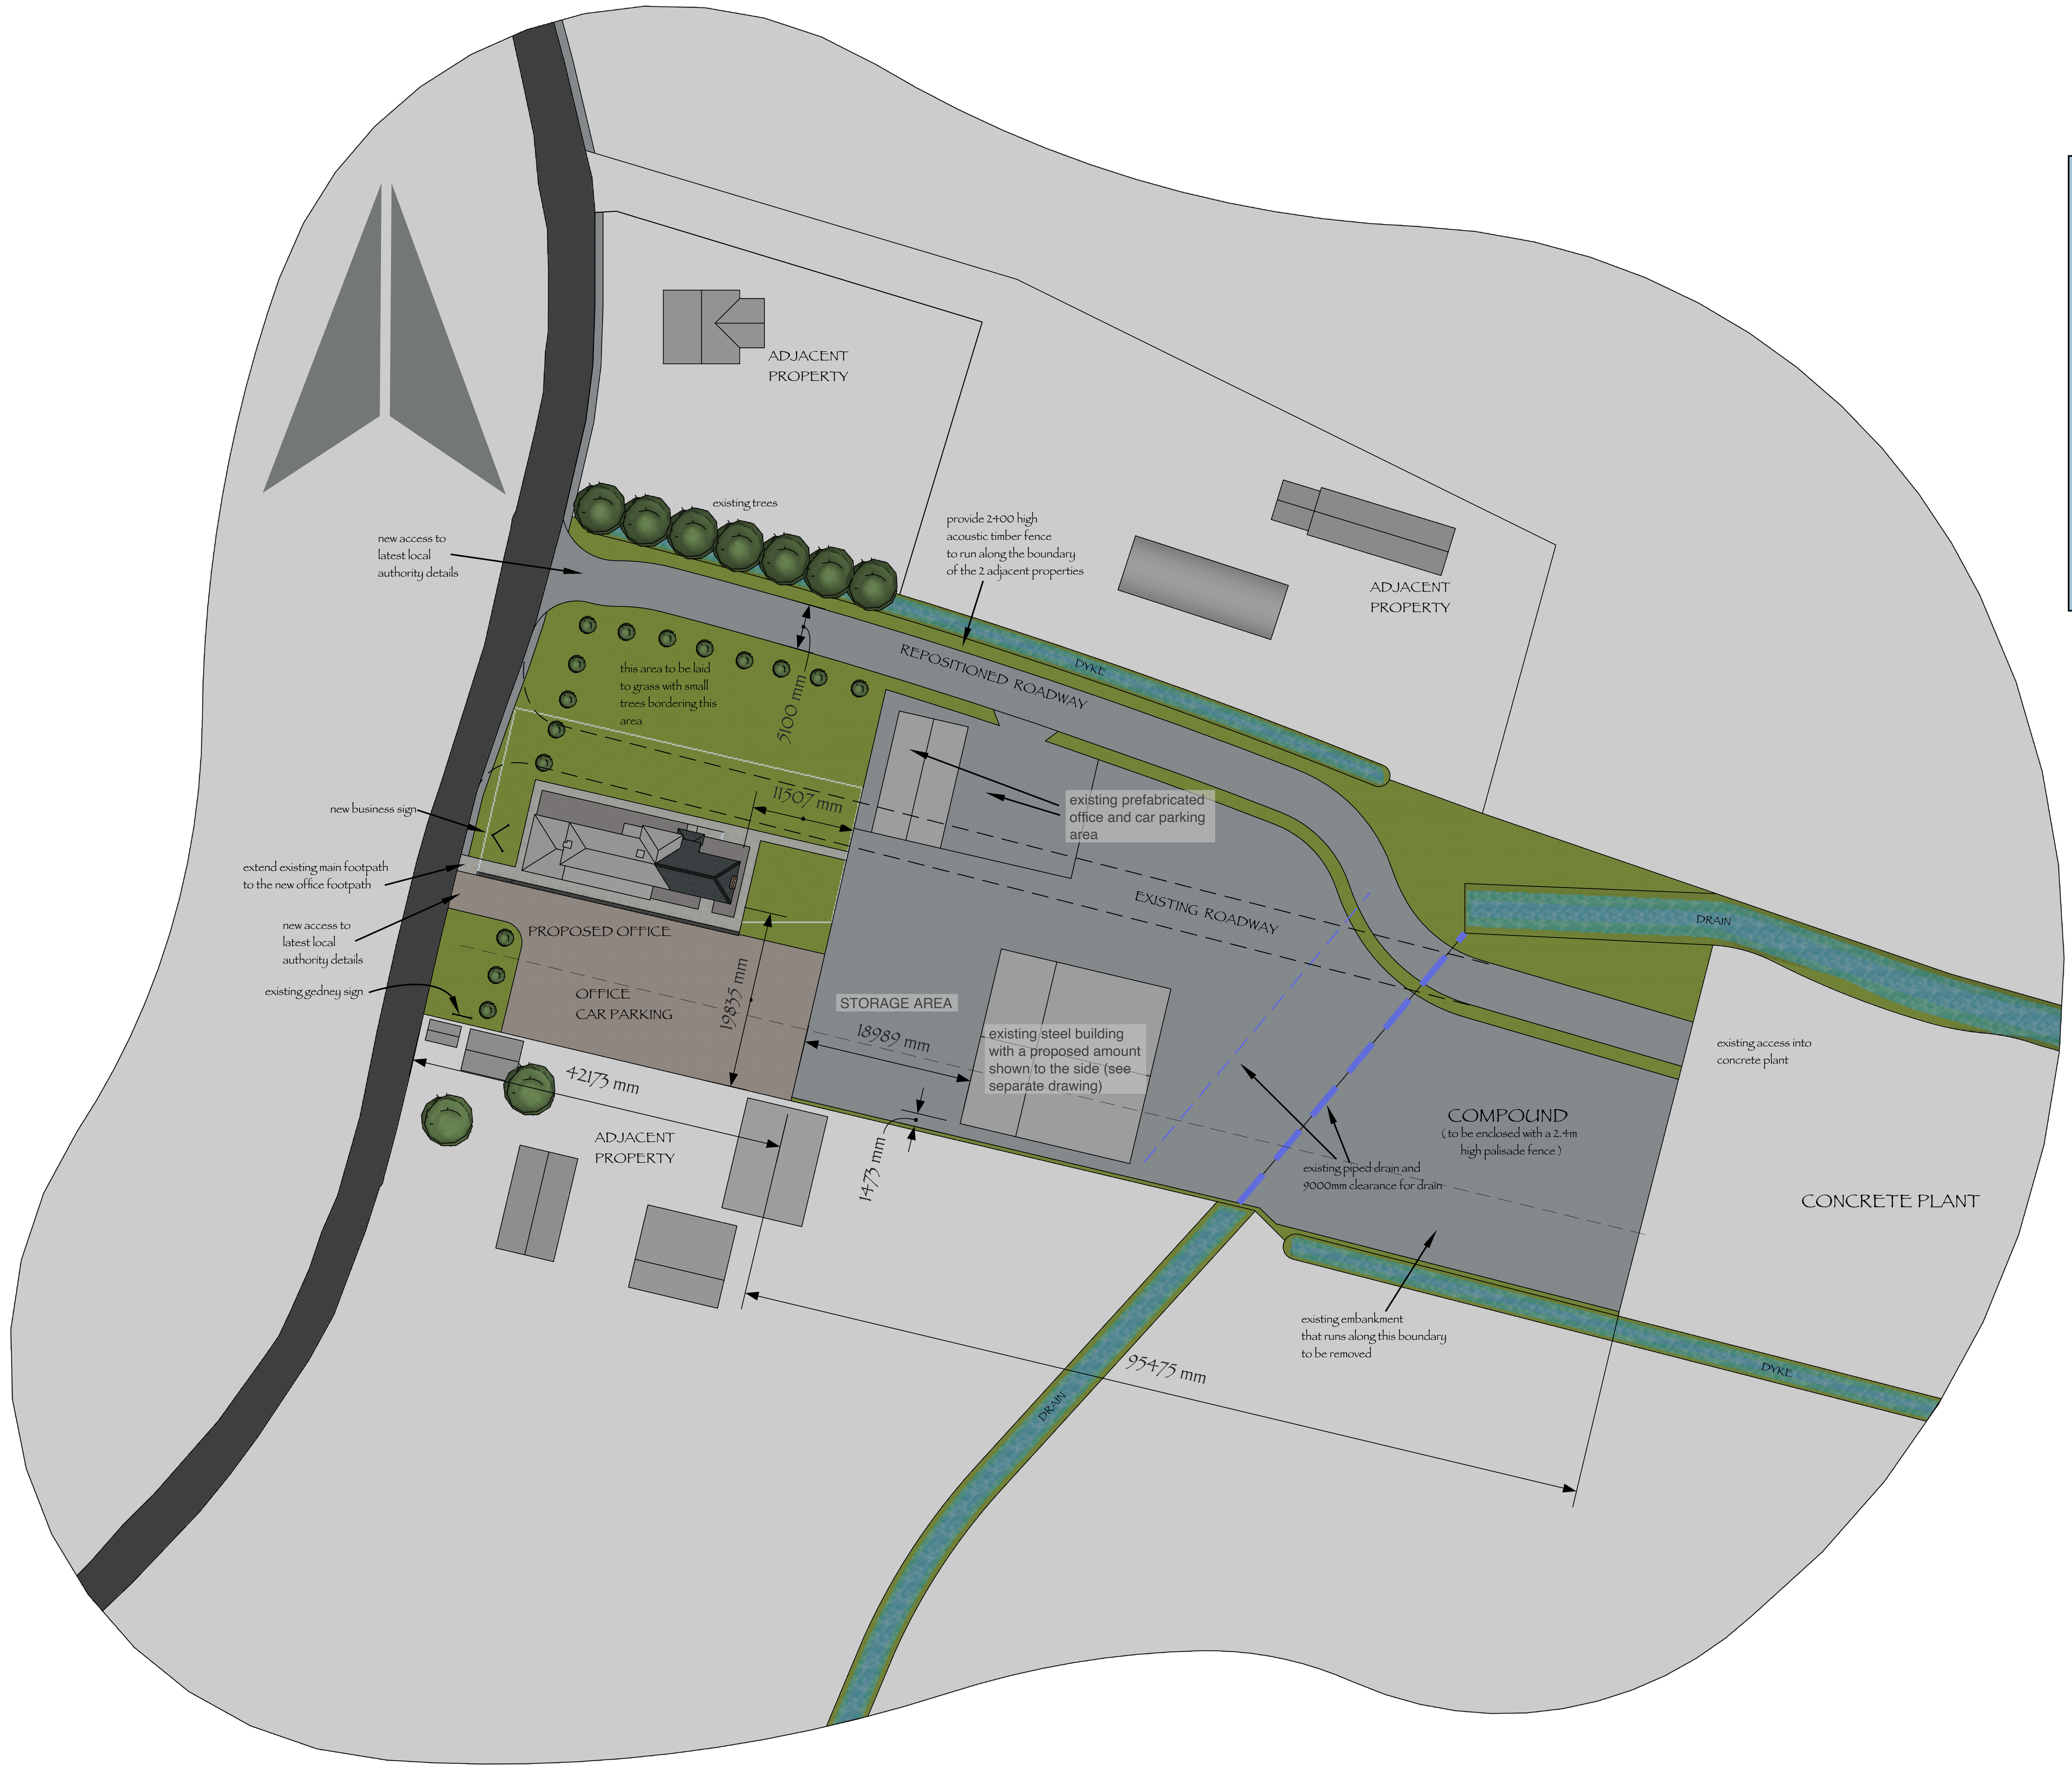

BLOCK PLAN

NOTES

THE ACCESS ROAD AND COMPOUND ARE TO BE COVERED IN CONCRETE. THE CAR PARK AREA TO BE COVERED IN TARMAC CHIPPINGS.
THE CONCRETE AREAS WILL BE LAID TO FALLS TO GULLIES OF WHICH THE DRAINAGE WILL THEN PASS THROUGH GREASE TRAPS AND THEN ON TO ADJACENT DRAINS.

PROVIDE 2400 HIGH TIMBER ACOUSTIC FENCE ALONG THE BOUNDARY TO BOTH THE ADJACENT PROPERTIES TO THE NORTH BETWEEN THE REPOSITIONED DRIVEWAY AND THE BOUNDARY.

PROVIDE CRAB APPLE TREES AROUND THE GRASSED AREA TO THE FRONT OF THE NEW OFFICES. TO BE STANDARD WHEN PLANTED.



LOCATION PLAN

PROPOSED ALTERATION AND EXTENSION OF FORMER RAILWAY STATION HOUSE INTO OFFICES AND STORAGE BUILDING AT STATION ROAD GEDNEY LINCS

DO NOT SCALE FROM THIS DRAWING

	AMENDMENT	
A		JULY 2017
B	AMENDMENTS TO STORAGE BUILDINGS OFFICES AND YARD	AUG 24
C	REVISED RED AND BLUE LINES	SEP 24

GCM PLANT HIRE LTD

BLOCK & LOCATION PLAN

AUG 24

1/500 1/1250 1/100 1/200

J079-PL 7C

Julian Warrick
Architectural Design Consultant
SEE your design. Imagine no longer how it looks. SEE how it looks

Email: julian@jwarrick-design-cons.com
Tel: 01775 820123
Mob: 07849 652067
www.JulianWarrick.co.uk
Google +

8 Beech Grove
Donington
Spalding
Lincs
PE11 4XQ