

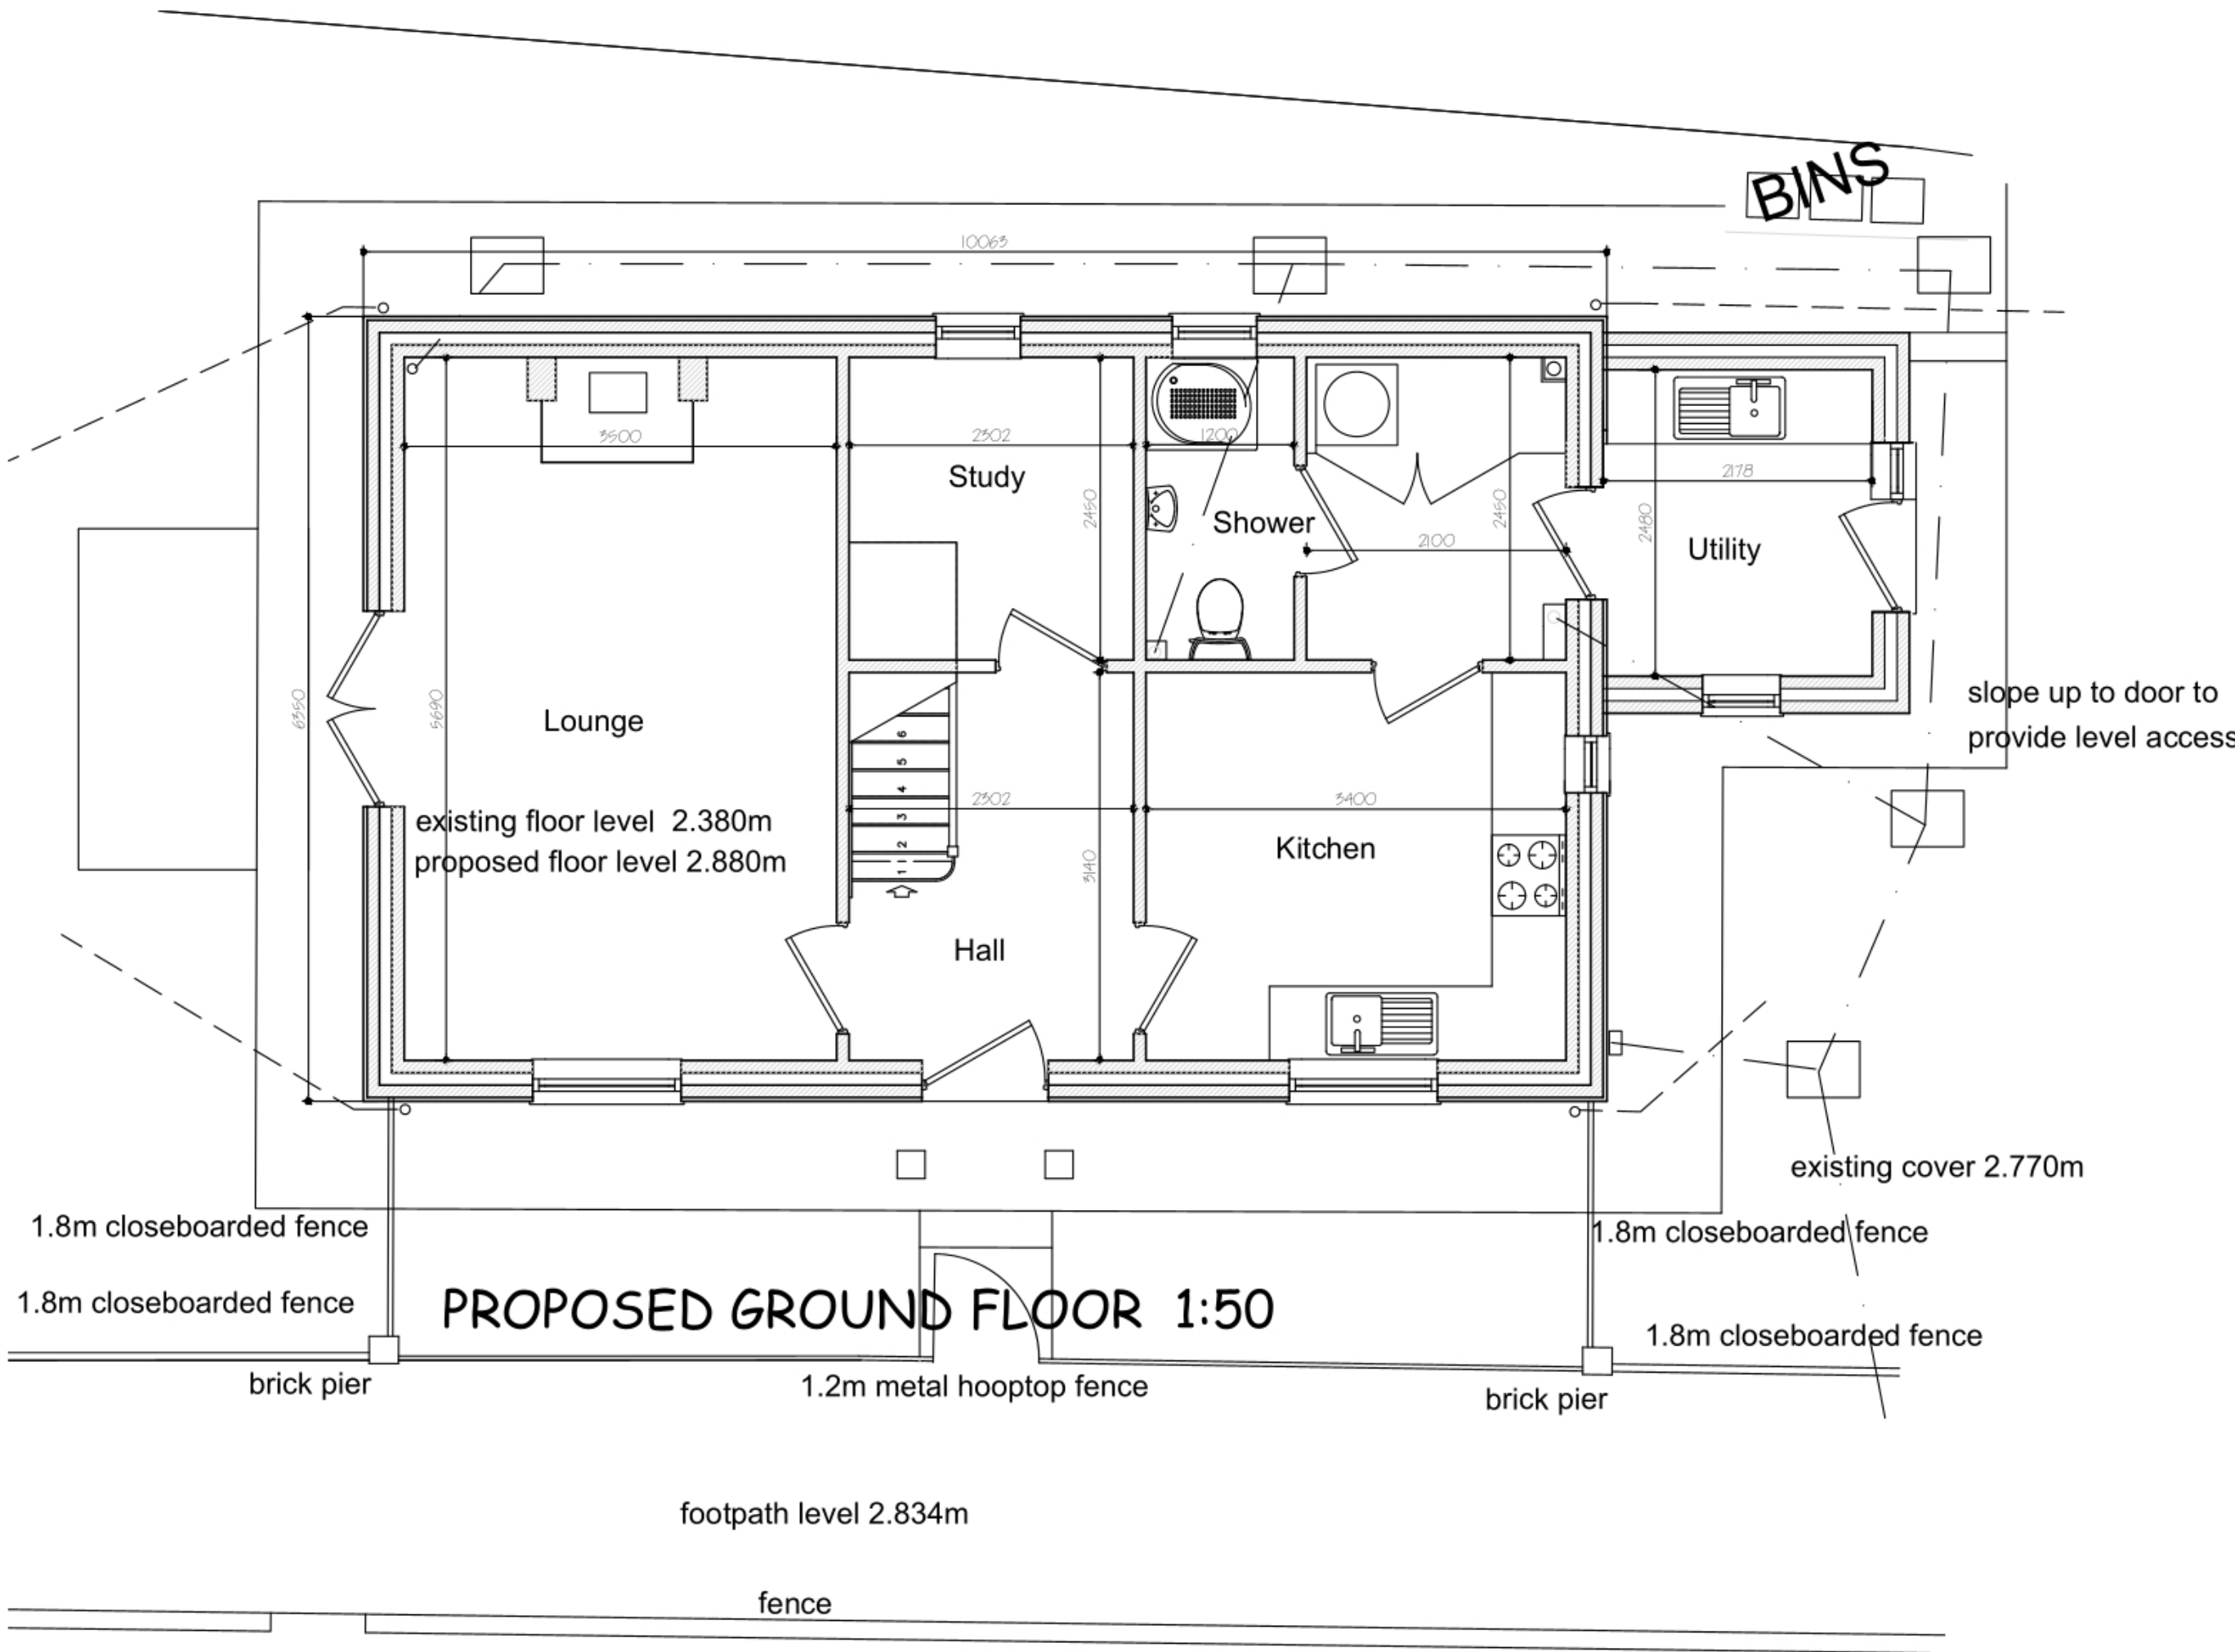


PROPOSED ELEVATIONS 1:100

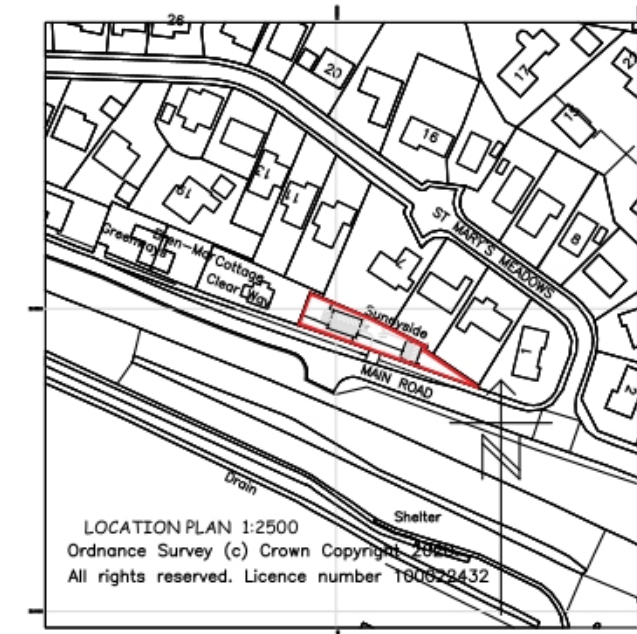

PROPOSED GROUND FLOOR 1:50

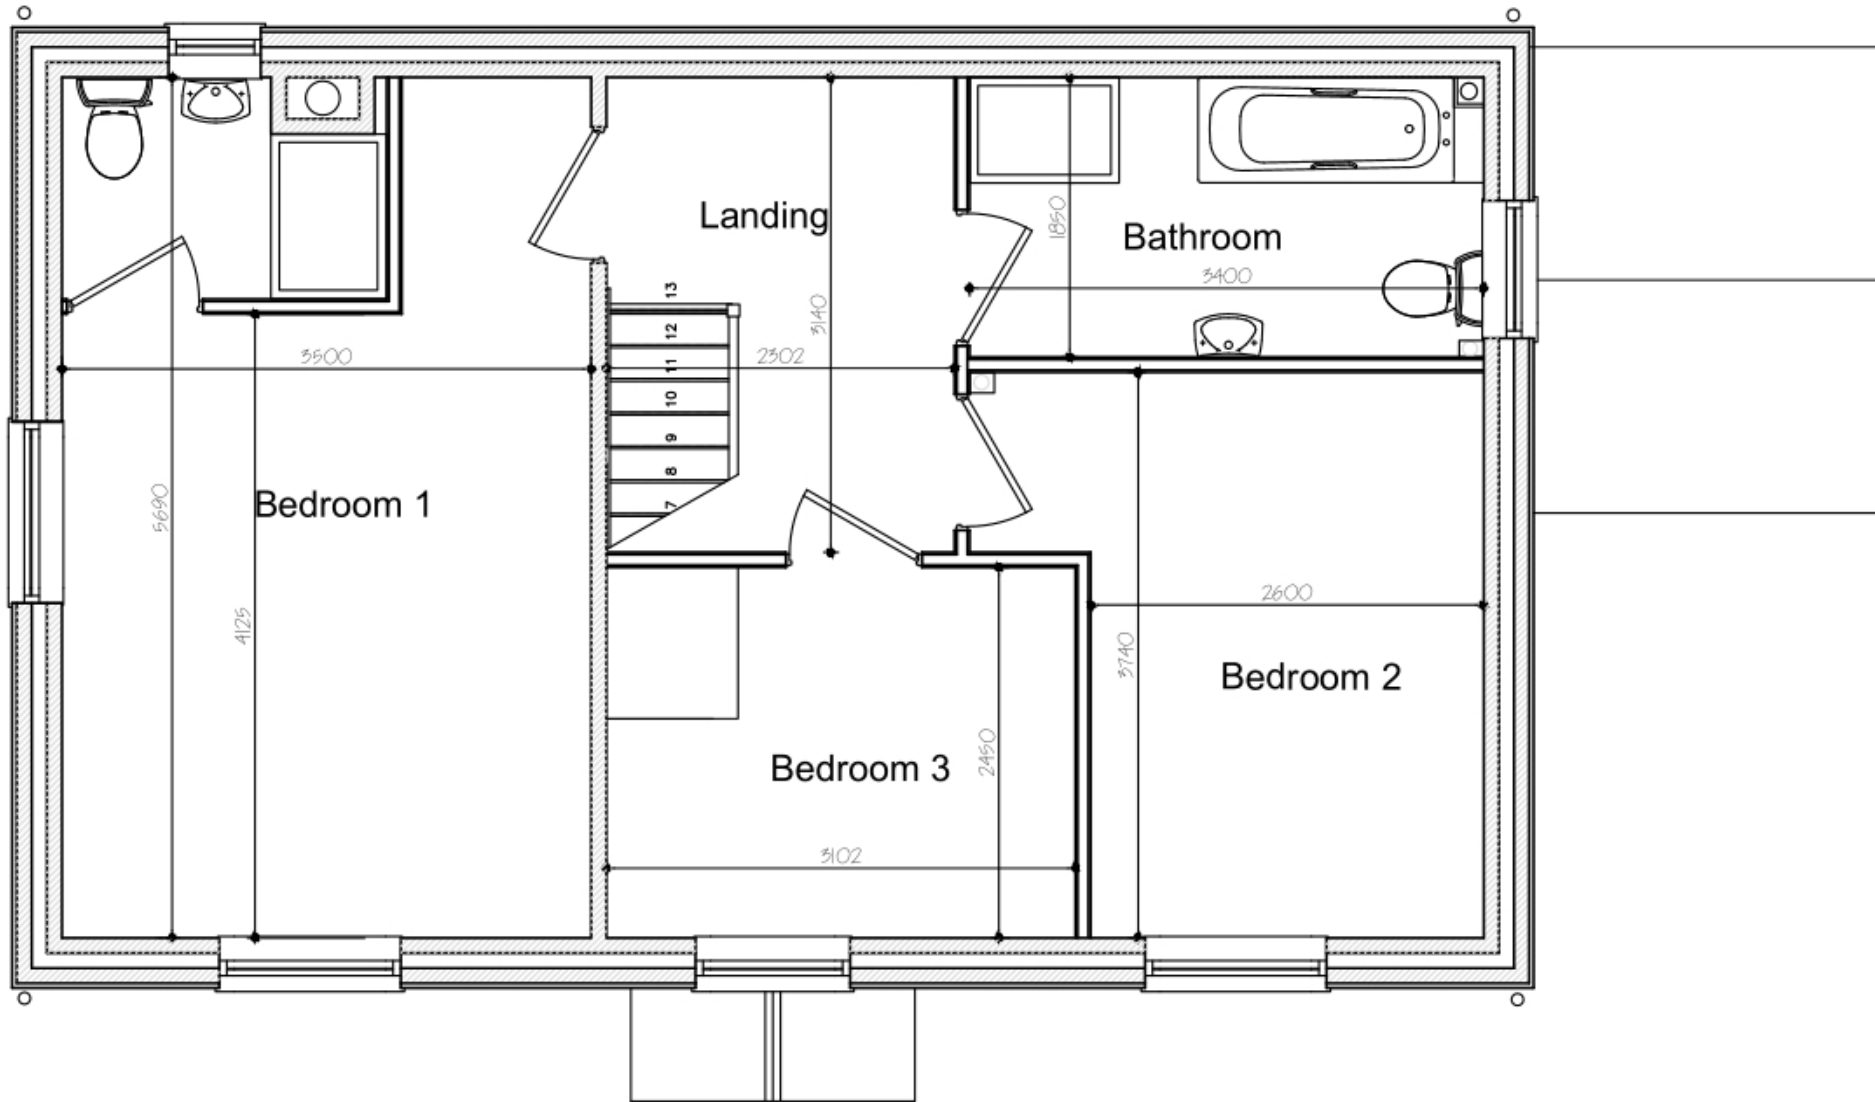


PROPOSED FIRST FLOOR 1:50




TRADITIONAL BRICK AND
STONE - CHAPEL MULTI



SANDTOFT NEO PLUS
VICTORIAN RED PAN TILE

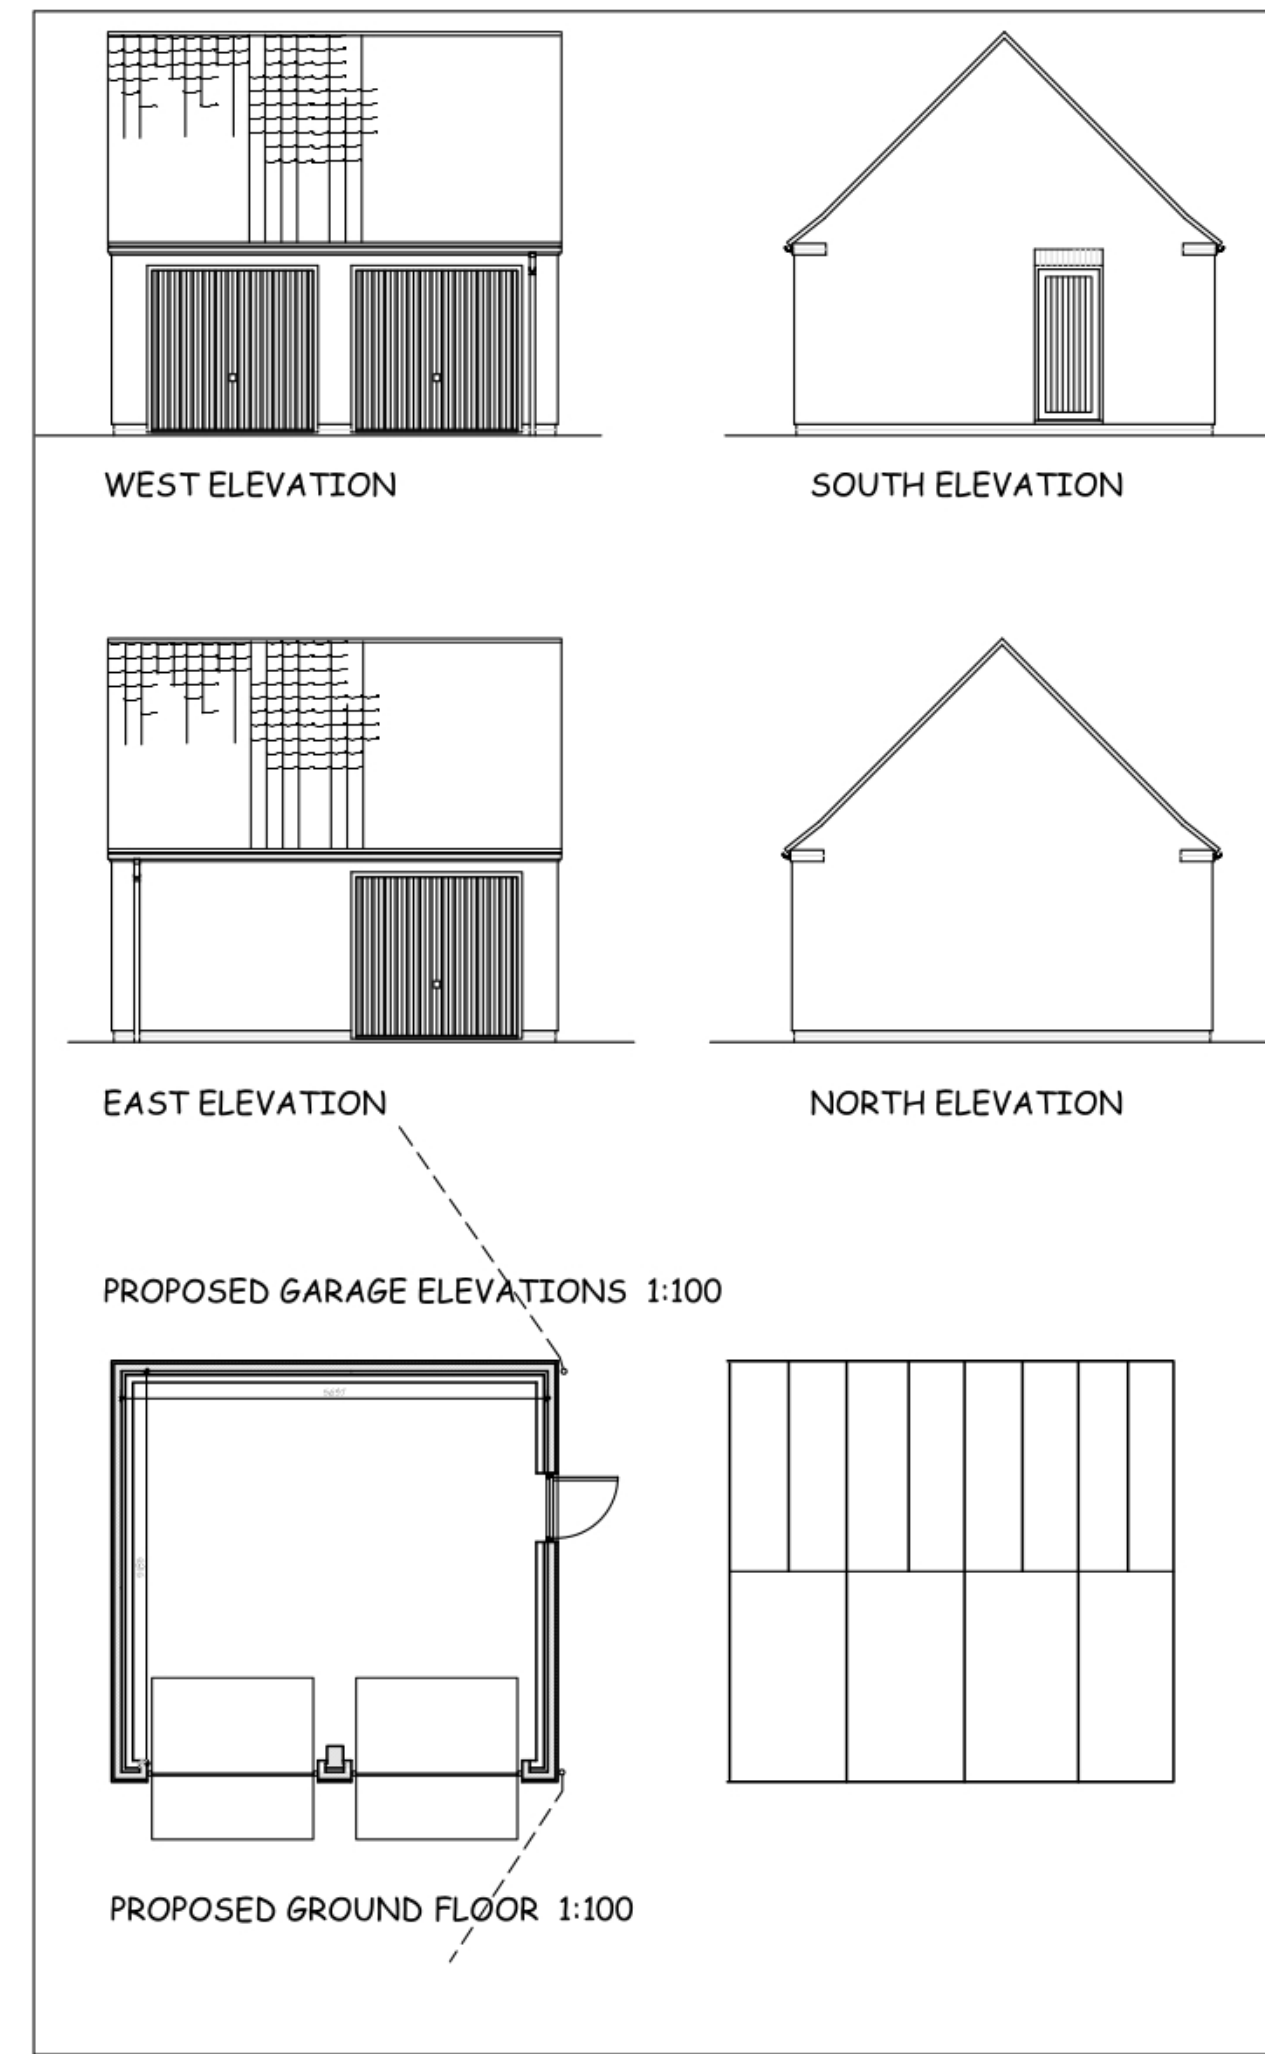

PROPOSED ELEVATIONS 1:200

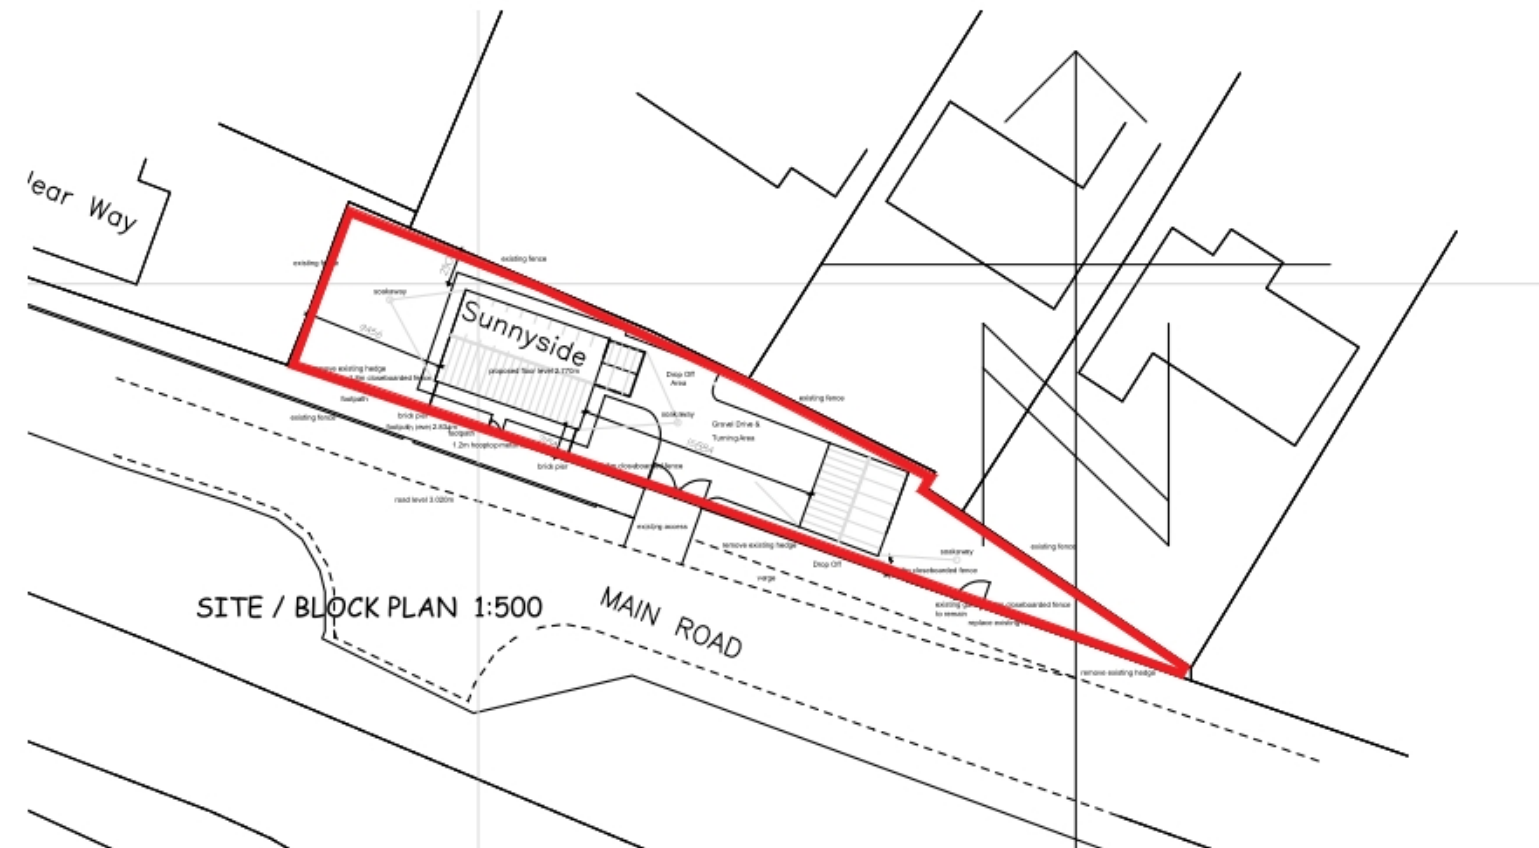

DC ARCHITECTURAL SERVICES LIMITED
ARCHITECTURAL AND PLANNING SERVICES
The Barn, Partney Mill, Spilsby, Lincolnshire, PE24 4PE
TEL NO. 01790 752865 & 01529 309611

Client DAVID MUNSON CONSTRUCTION LTD
Project Proposed Replacement Dwelling
Sunnyside, Main Road, Gedney, Lincs. PE12 0BJ

Drawing Title	Proposed Plans and Elevations as Proposed	Drawing number	DC/200M/14
Scale	As Noted	Drawn	slb
Date	April 2010	Checked	D