



ELEVATION  
TO ROAD

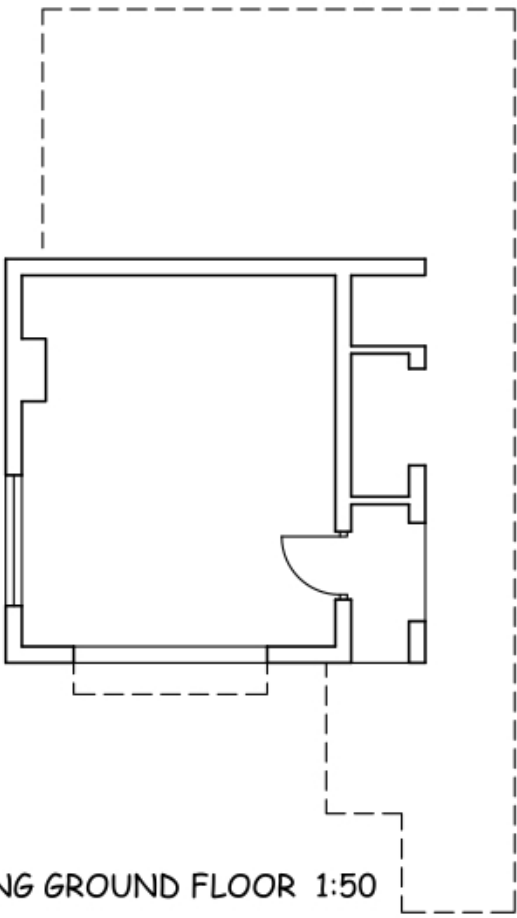

EXISTING GROUND FLOOR 1:50

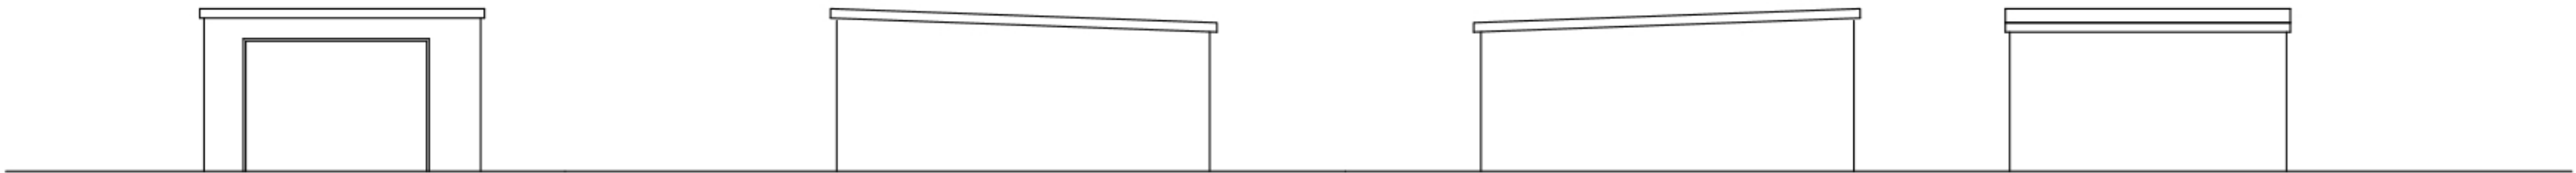

ELEVATION  
TO ROAD



EXISTING FLOOR 1:50



**DC ARCHITECTURAL SERVICES LIMITED**  
ARCHITECTURAL AND PLANNING SERVICES  
**The Barn, Partney Mill, Spilsby, Lincolnshire, PE24 4PE**  
TEL NO. 01790 752865 & 01529 309611



Client **DAVID MUNSON CONSTRUCTION LTD**

Project **Proposed Replacement Dwelling  
Sunnyside, Main road, Gedney, Lincs. PE12 0BJ**

Drawing Title  
**EXISTING Plans and Elevations**

Scale  
**As Noted**

Date  
**April 2010**

Drawn  
**sib**

Checked

Drawing number  
**DC/200M/15**

Revision  
**B**