



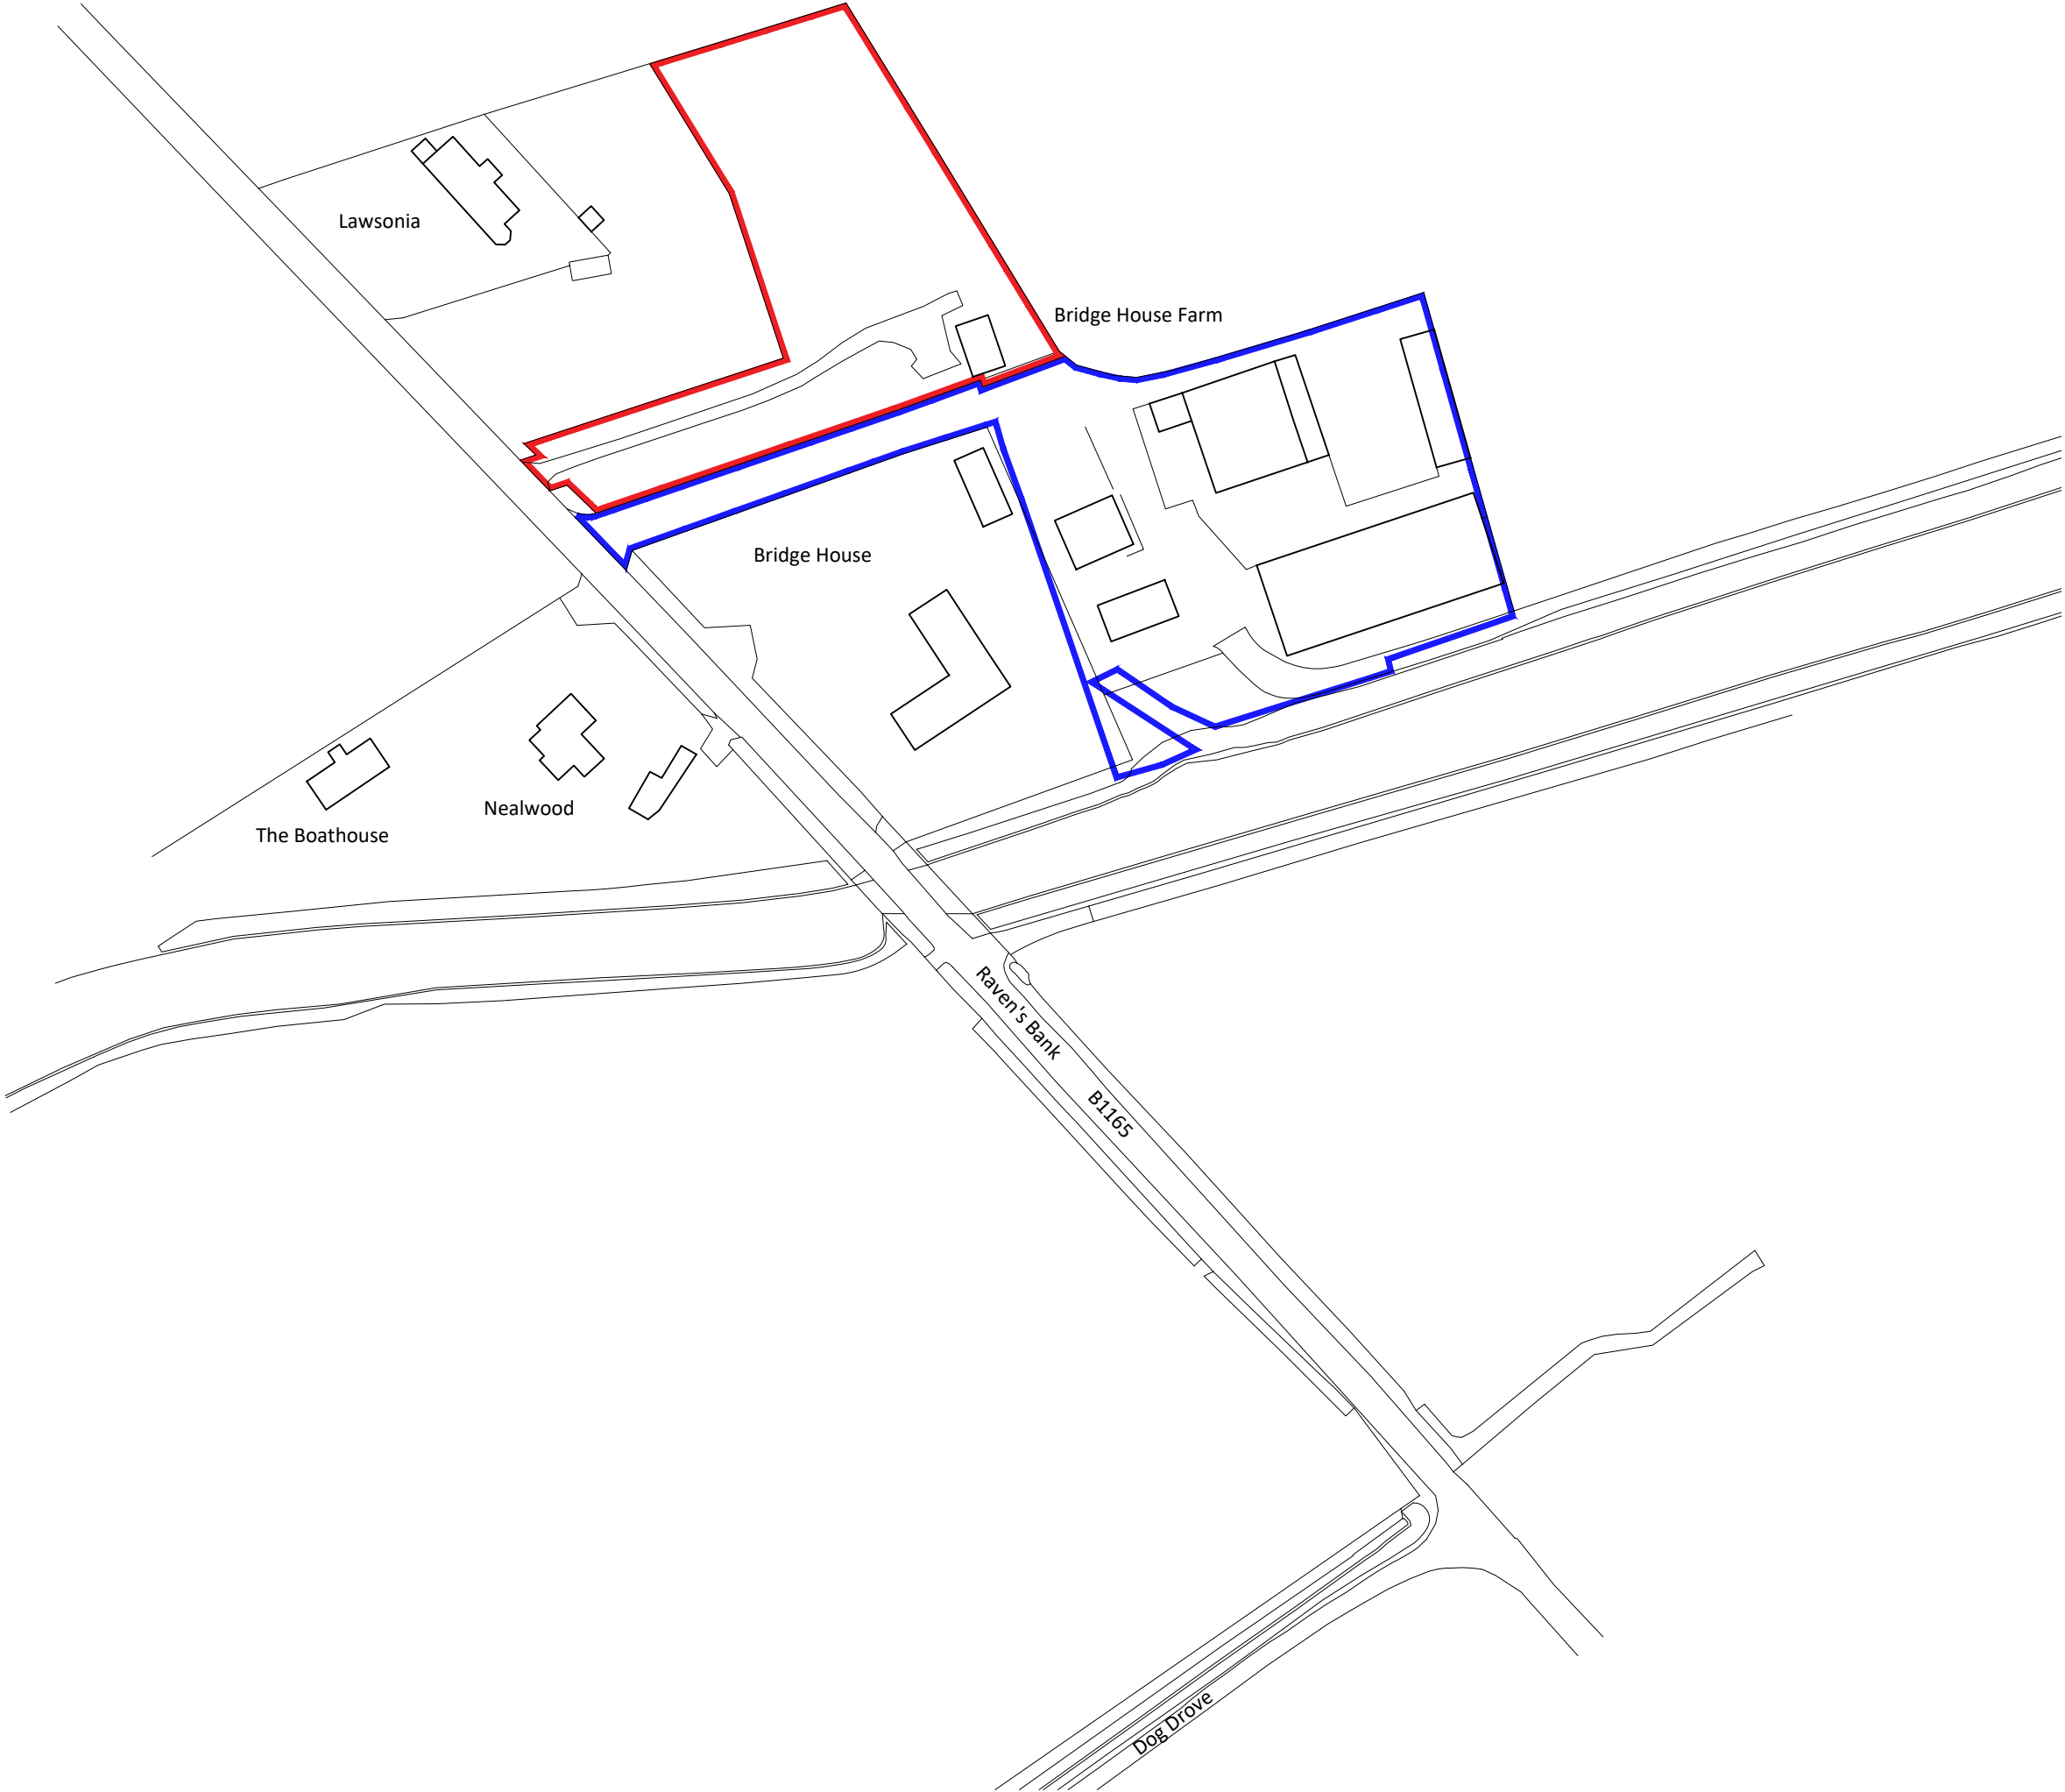

Notes

Copyright
© Robert Doughty Consultancy Limited.
All rights described in the Copyright, Designs and Patents Act 1988 have been asserted.

Ordnance Survey Map
© Crown Copyright. OS Licence No: AR 100010613.

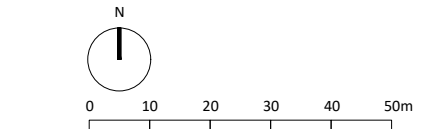

Rev	Description	Date
-----	-------------	------

rdc

Robert Doughty Consultancy

32 High Street, Helpringham
Sleaford, Lincolnshire, NG34 0RA

Tel: 01529 421646
Email: admin@rdc-landplan.co.uk
Web: www.rdc-landplan.co.uk

Client
G Sly Holdings Ltd

Project
Change of Use
Clifton's Bridge, Sutton St James

Drawing
Location Plan

Scale @ A3 1: 1250		Date 16/08/24
Drawn By WW		Checked By -
Job Number 1411-4	Status FP	Purpose of Issue Planning

Drawing No. 1411-4_FP_LP01	Rev -
--------------------------------------	-----------------