


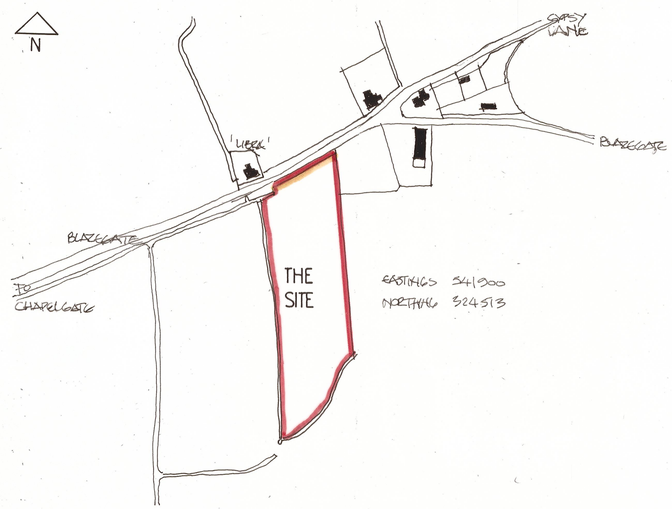

NOTES:
All dimensions must be checked on site and not scaled from this drawing.

A		
	Date	Revisions

© copyright

Client
MR J. ROONEY

Job Title
LAND SOUTH EAST OF 'LIBRA'
BLAZEGATE
GEDNEY
SPALDING
LINCS

Drawing Title
PLANS AS EXISTING

Scale 1:500 1:2500

Date DEC 2020 | Drawn by KS

Drg. No. 20/BLAZE/01 | Rev.

ABACUS 526565

594 x 841mm A1