



LOCATION PLAN 1:2500

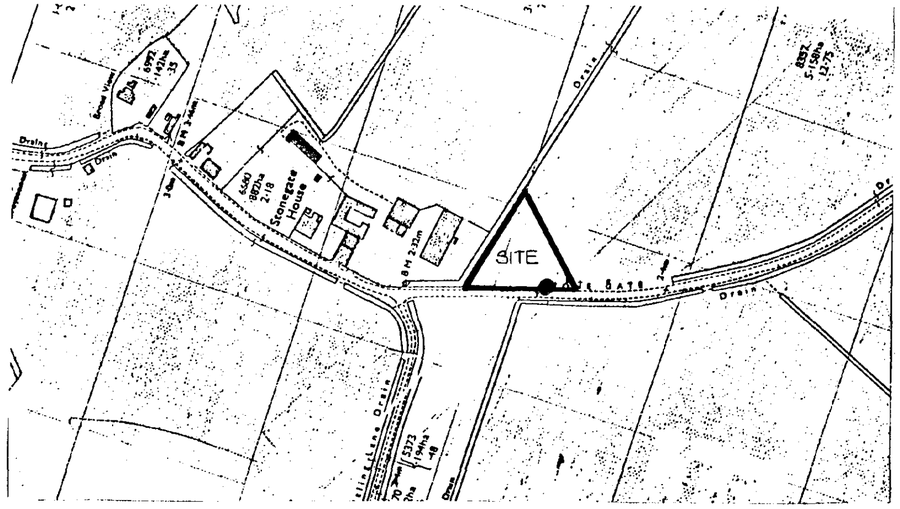

DRIVEWAY CONSTRUCTION :

75 MM (19 DOWN) WASHED GRAVEL ON MIN 100 MM BLINDED AND WELL CONSOLIDATED HARDCORE BASE. FLAT TOP EDGING KERBS TO MATCH EXISTING BEDDED AND HAUNCHED IN CONCRETE

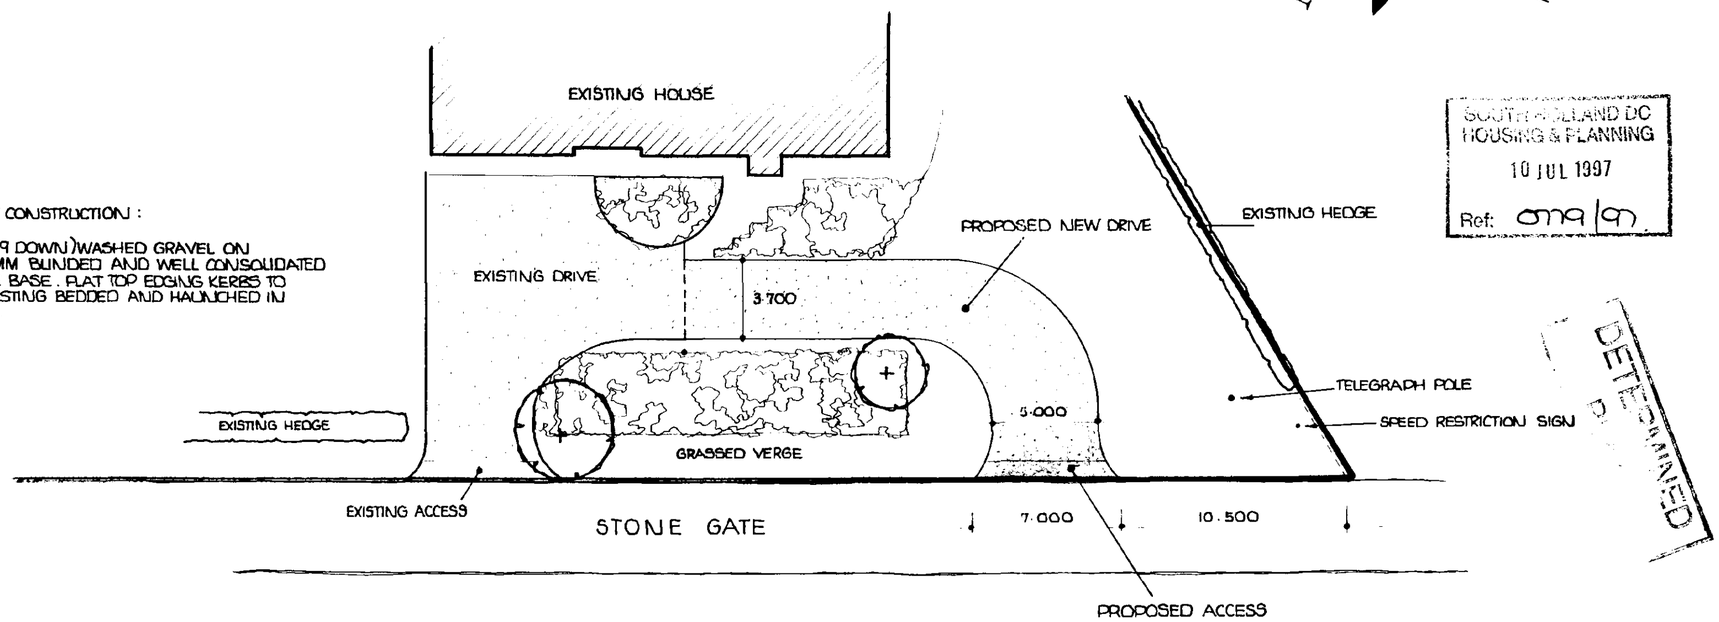

SITE PLAN 1:200

SOUTH HOLLAND DC
HOUSING & PLANNING
10 JUL 1997
Ref: 0779/97

DETERMINED

CONTRACTOR TO CHECK ALL DIMENSIONS ON SITE BEFORE WORK COMMENCES.

revision	date	init.	revision details

PODDINGTONS

Architectural Design Consultants

43 Double Street, Spalding, Lincs. PE11 2AA
Tel: 0775 761856 & 768296. Fax: 0775 710218

project
PROPOSED NEW VEHICULAR ACCESS AT KITLING HOUSE STONE GATE, GEDNEY, SPALDING LINCOLNSHIRE
FOR: MR & MRS WEBB

drawing
PLAN AS PROPOSED

scale	drawing no.
1:200 1:2500	2794-1
date: JULY 1997	drawn: J CRUNKHORN
	checked: