

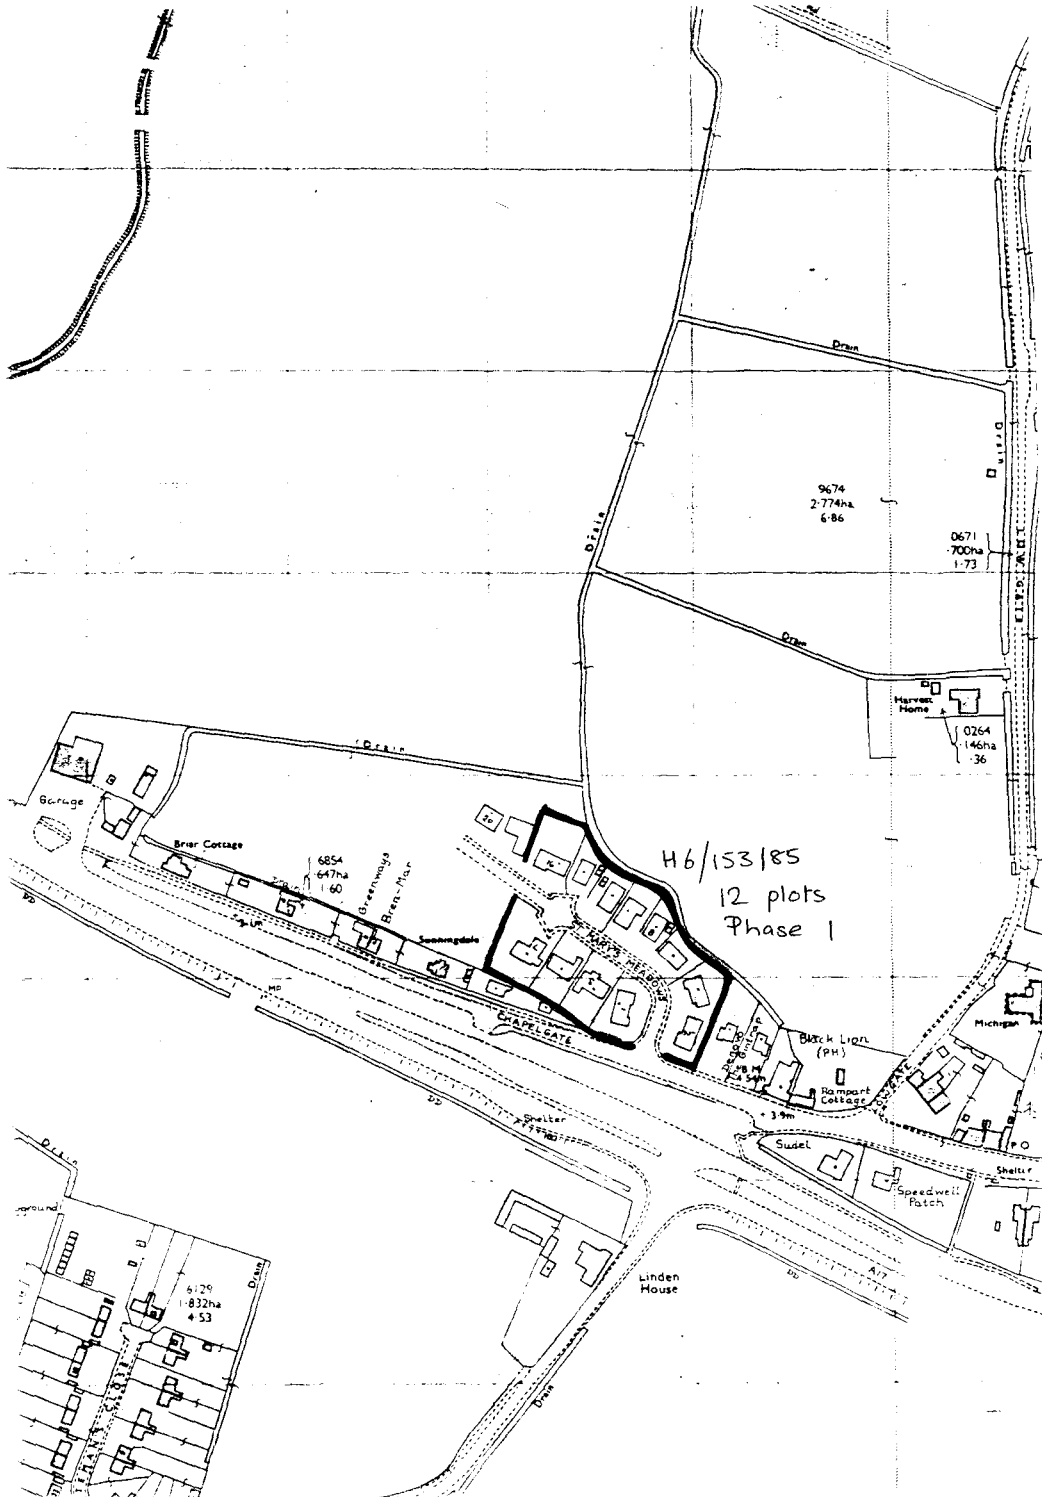


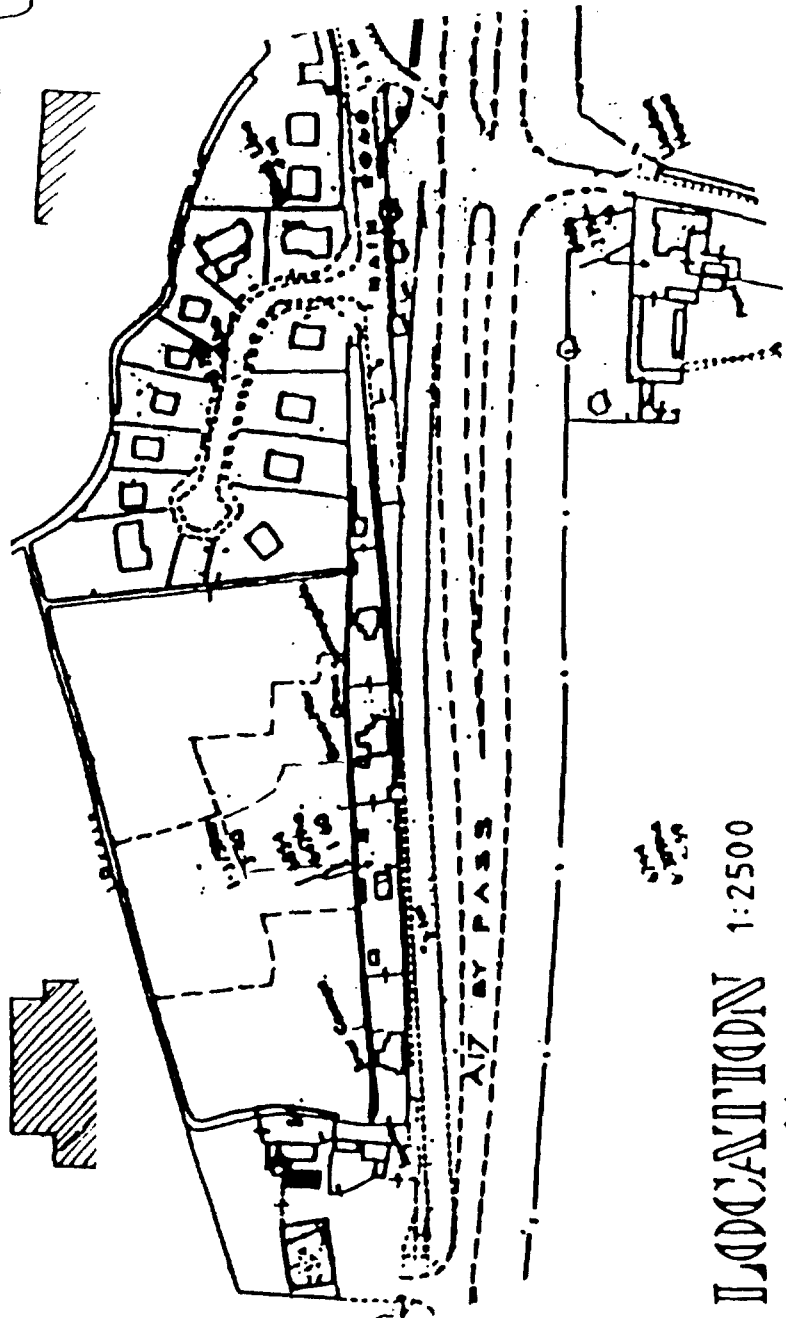

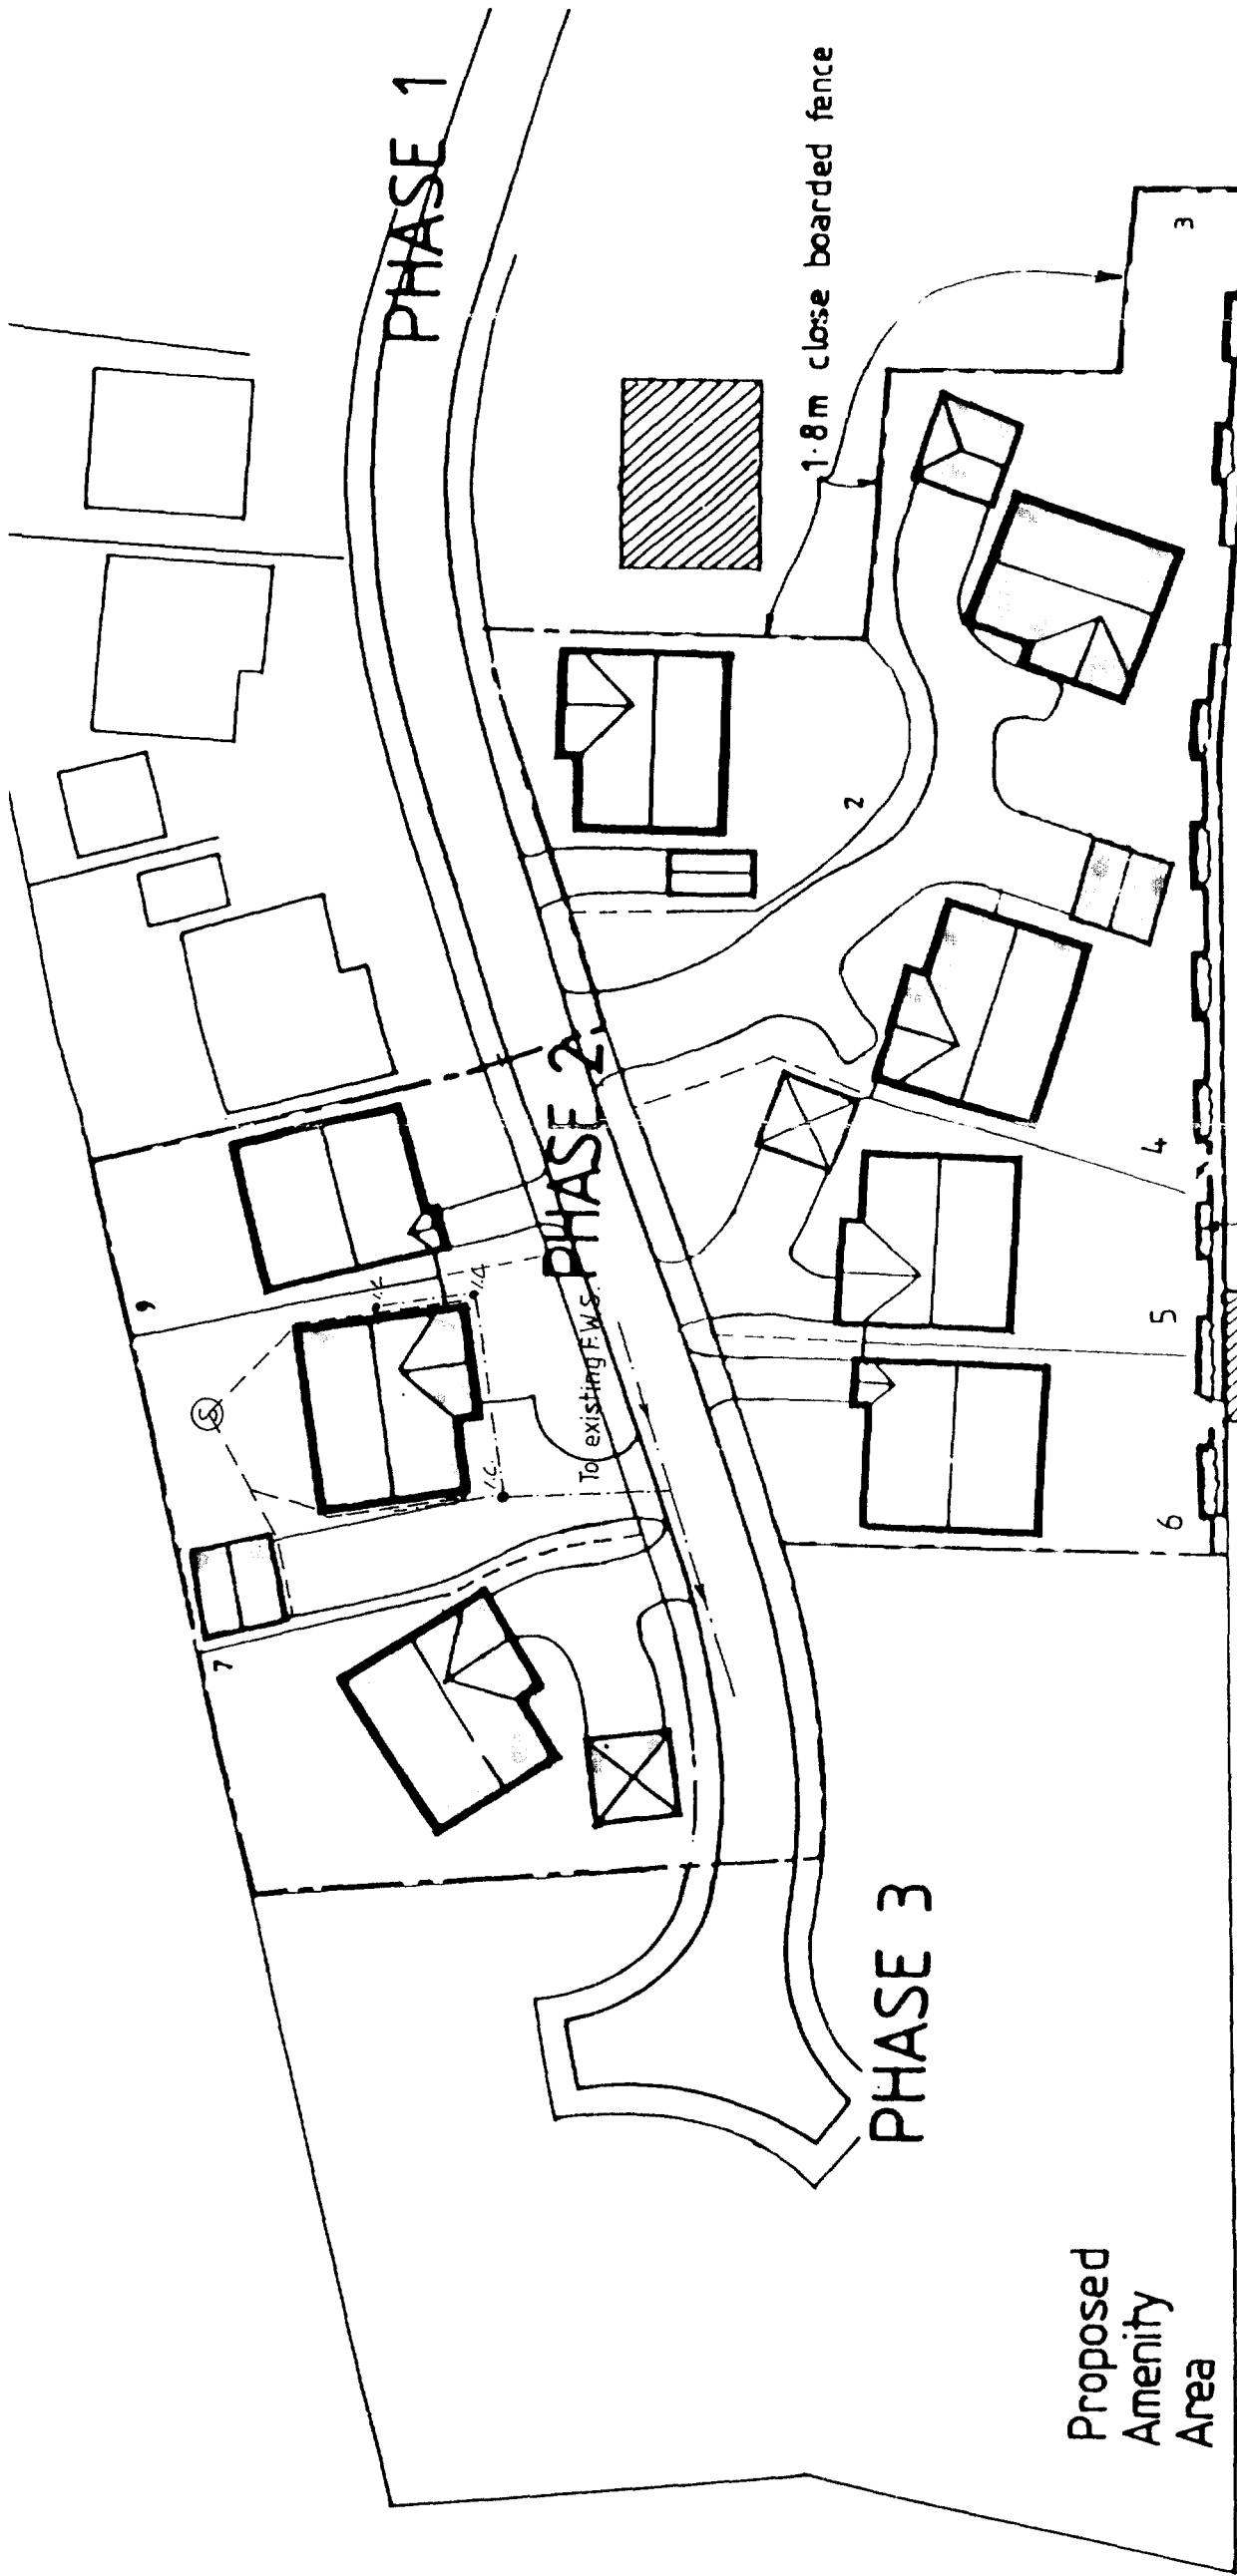

DRAWING
27 APR 1999
ISSUED

SOUTH HOLLAND DC
HOUSING & PLANNING
29 APR 1999
Ref: 0782/97

AMENDED PLAN
Ref. A4

GLENFIELD HOMES LTD
ST MARY'S MEADOW, GEDNEY.
Dwg. 384/C. 1:500. April 99.

Town & Country Planning	☐	☒	Robert Doughty Consultancy
Ecology	☒	☐	
Landscaped Architecture	☐	☐	

32 High Street, Helpingsham, Sheffed NG24 0RA Tel: (01529) 421648 Fax: (01529) 421359

LOCATION PLAN 1:2500
Represented from the 1995 Ordnance Survey 1:25000 map with the permission of the Controller of Her Majesty's Stationery Office. Crown copyright reserved.
Robert Doughty Consultancy Licence Number AR 363720007