


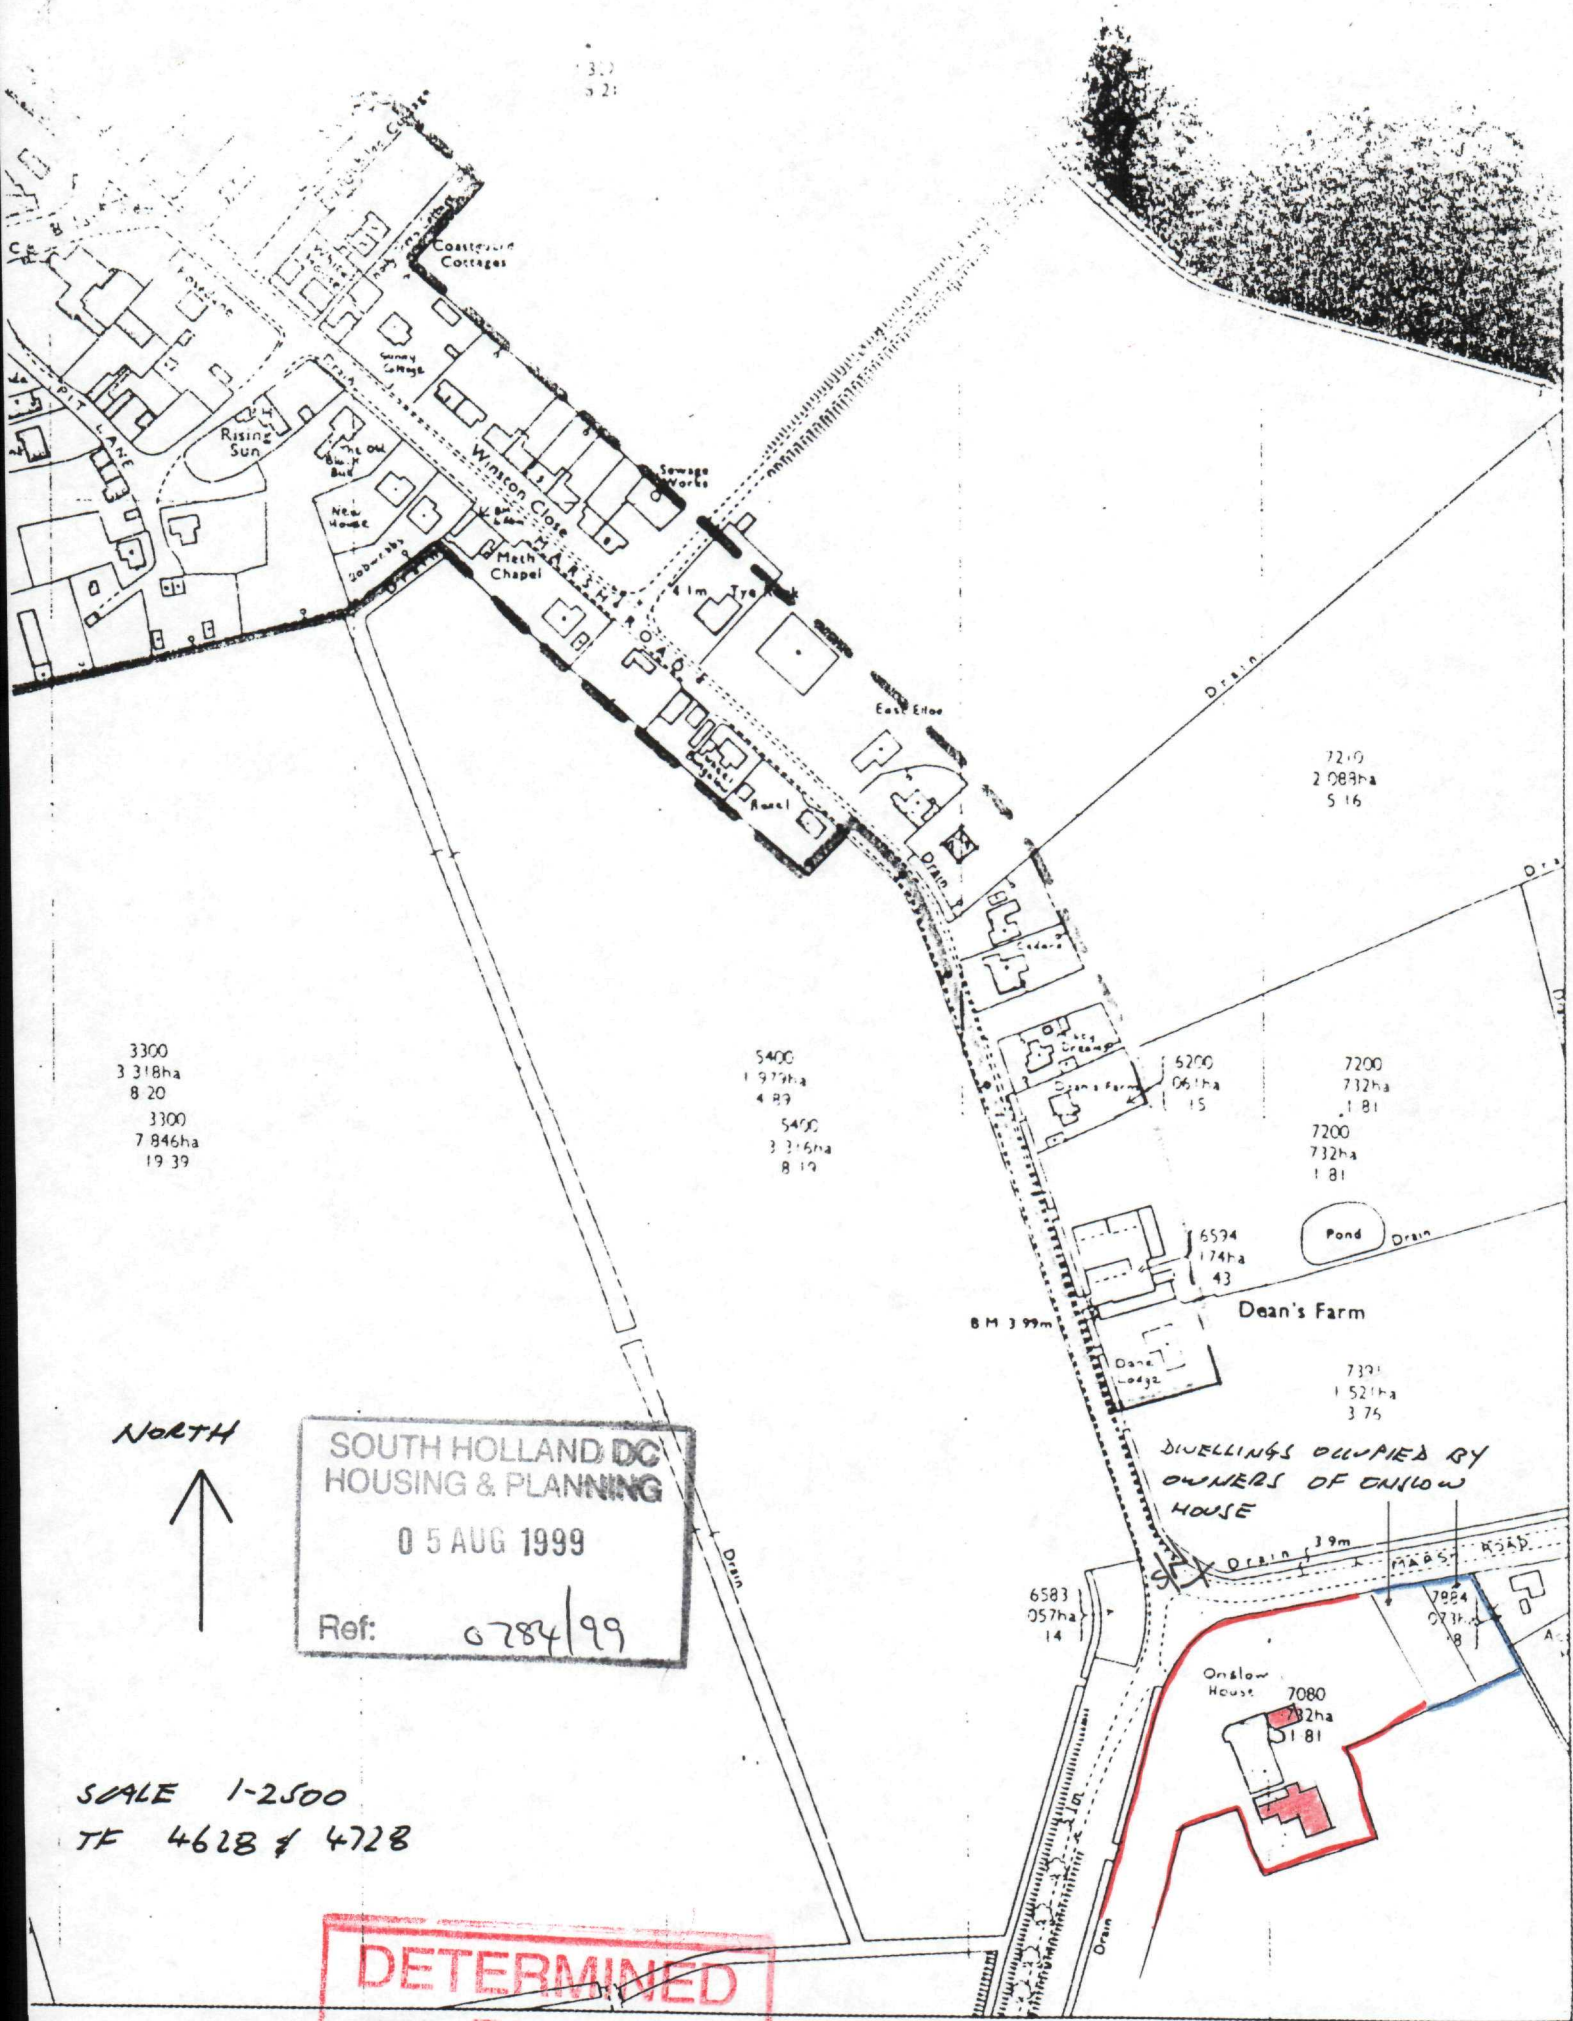

3.2
5.2

Coastguard Cottages

Rising Sun

New House

Winston Close

Meth Chapel

Sewage Works

East End

Drain

7200
7.32ha
1.81

3300
3.318ha
8.20
3300
7.846ha
19.39

5400
1.979ha
4.89
5400
3.316ha
8.19

6200
0.61ha
1.5
7200
7.32ha
1.81

7200
7.32ha
1.81

Pond

BM 399m

Dean's Farm

7371
1.52ha
3.75

DWELLINGS OCCUPIED BY
OWNERS OF ONLOW
HOUSE

Onslow House

7080
0.82ha
1.81

6583
0.57ha
1.4

7084
0.73ha
1.8

NORTH
↑

SOUTH HOLLAND DC
HOUSING & PLANNING
05 AUG 1999
Ref: 0784/99

SCALE 1:2500
TF 4628 & 4728

DETERMINED
PLAN