
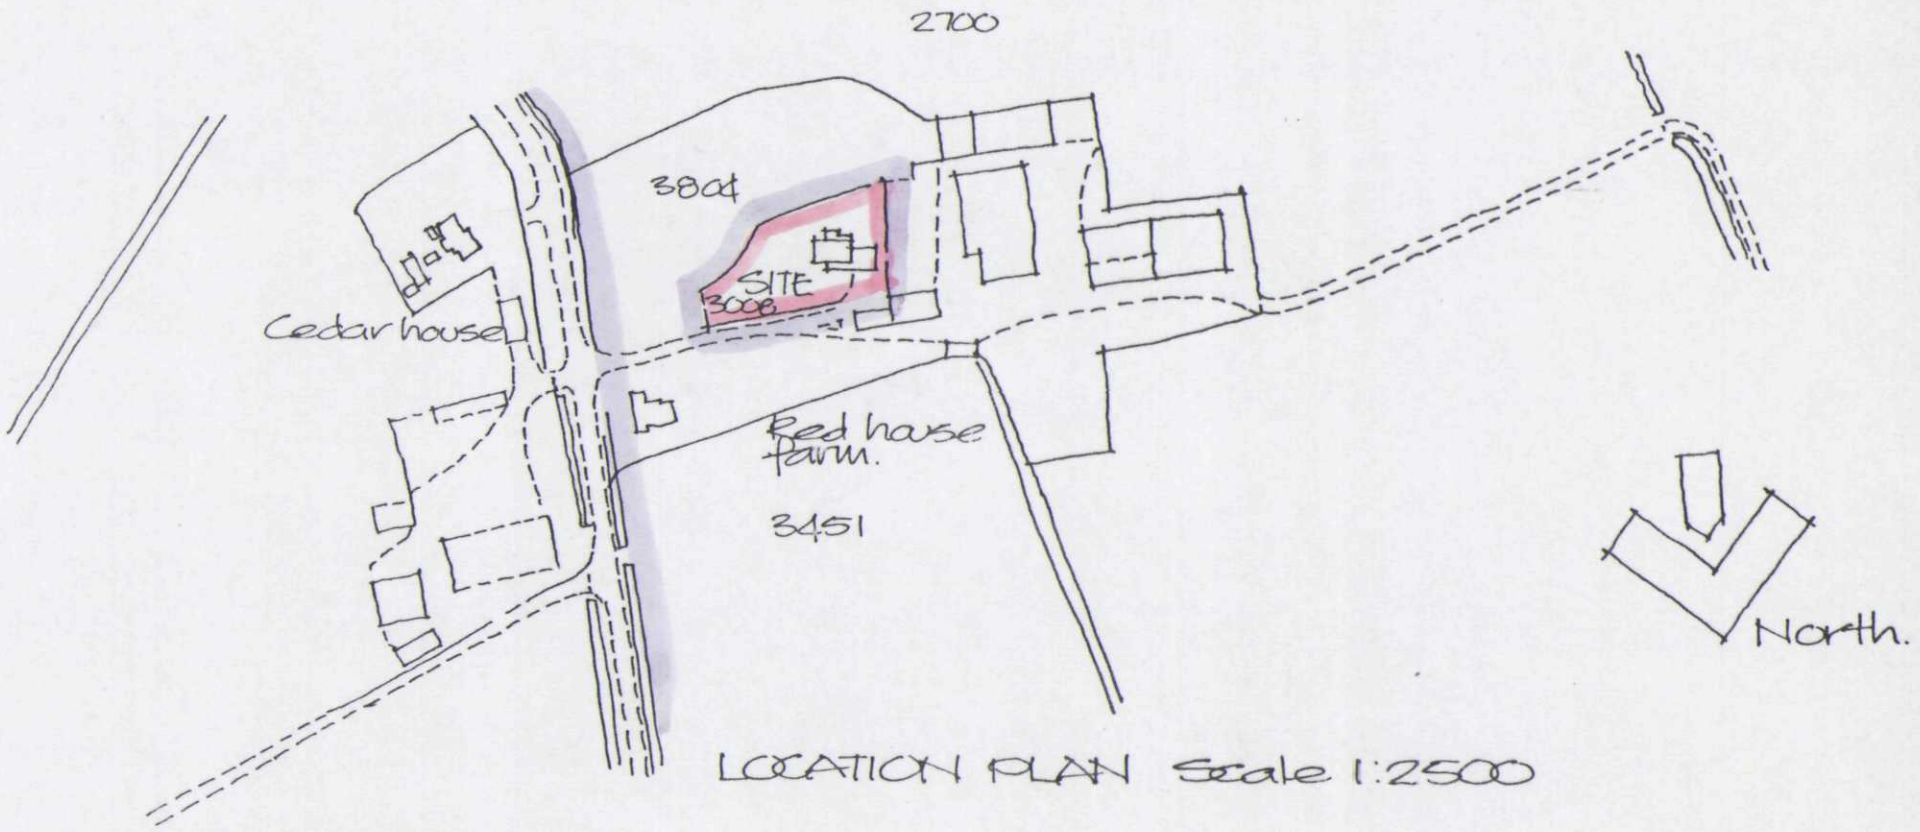


LOCATION PLAN Scale 1:2500

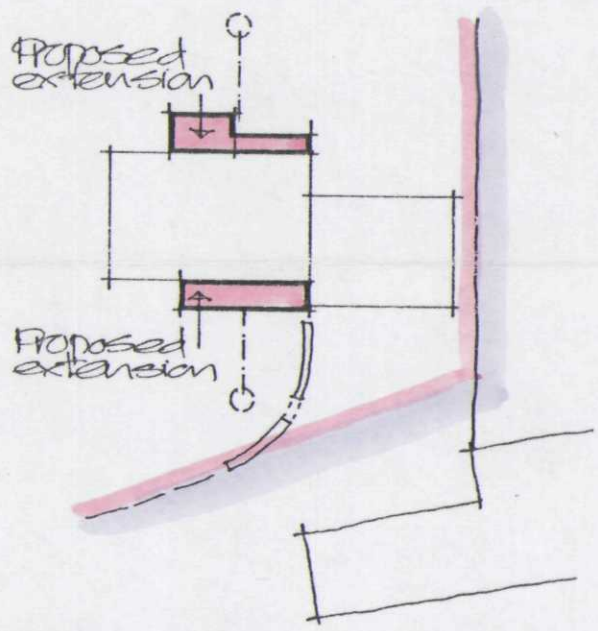

BLOCK PLAN Scale 1:500

DETERMINED PLAN

SHDC
Planning & Development
16 JUN 2004
Ref: 0795/04

PROPOSED EXTENSIONS TO HOUSE.
RED HOUSE FARM, GEDNEY MARSH.
FOR W B WRIGHT & SONS LTD.

BROADGATE BUILDERS LTD

The Race Ground
Spalding Lincs
PE11 3AP

Scales 1:50 & 1:100
May 2004