


Building Location

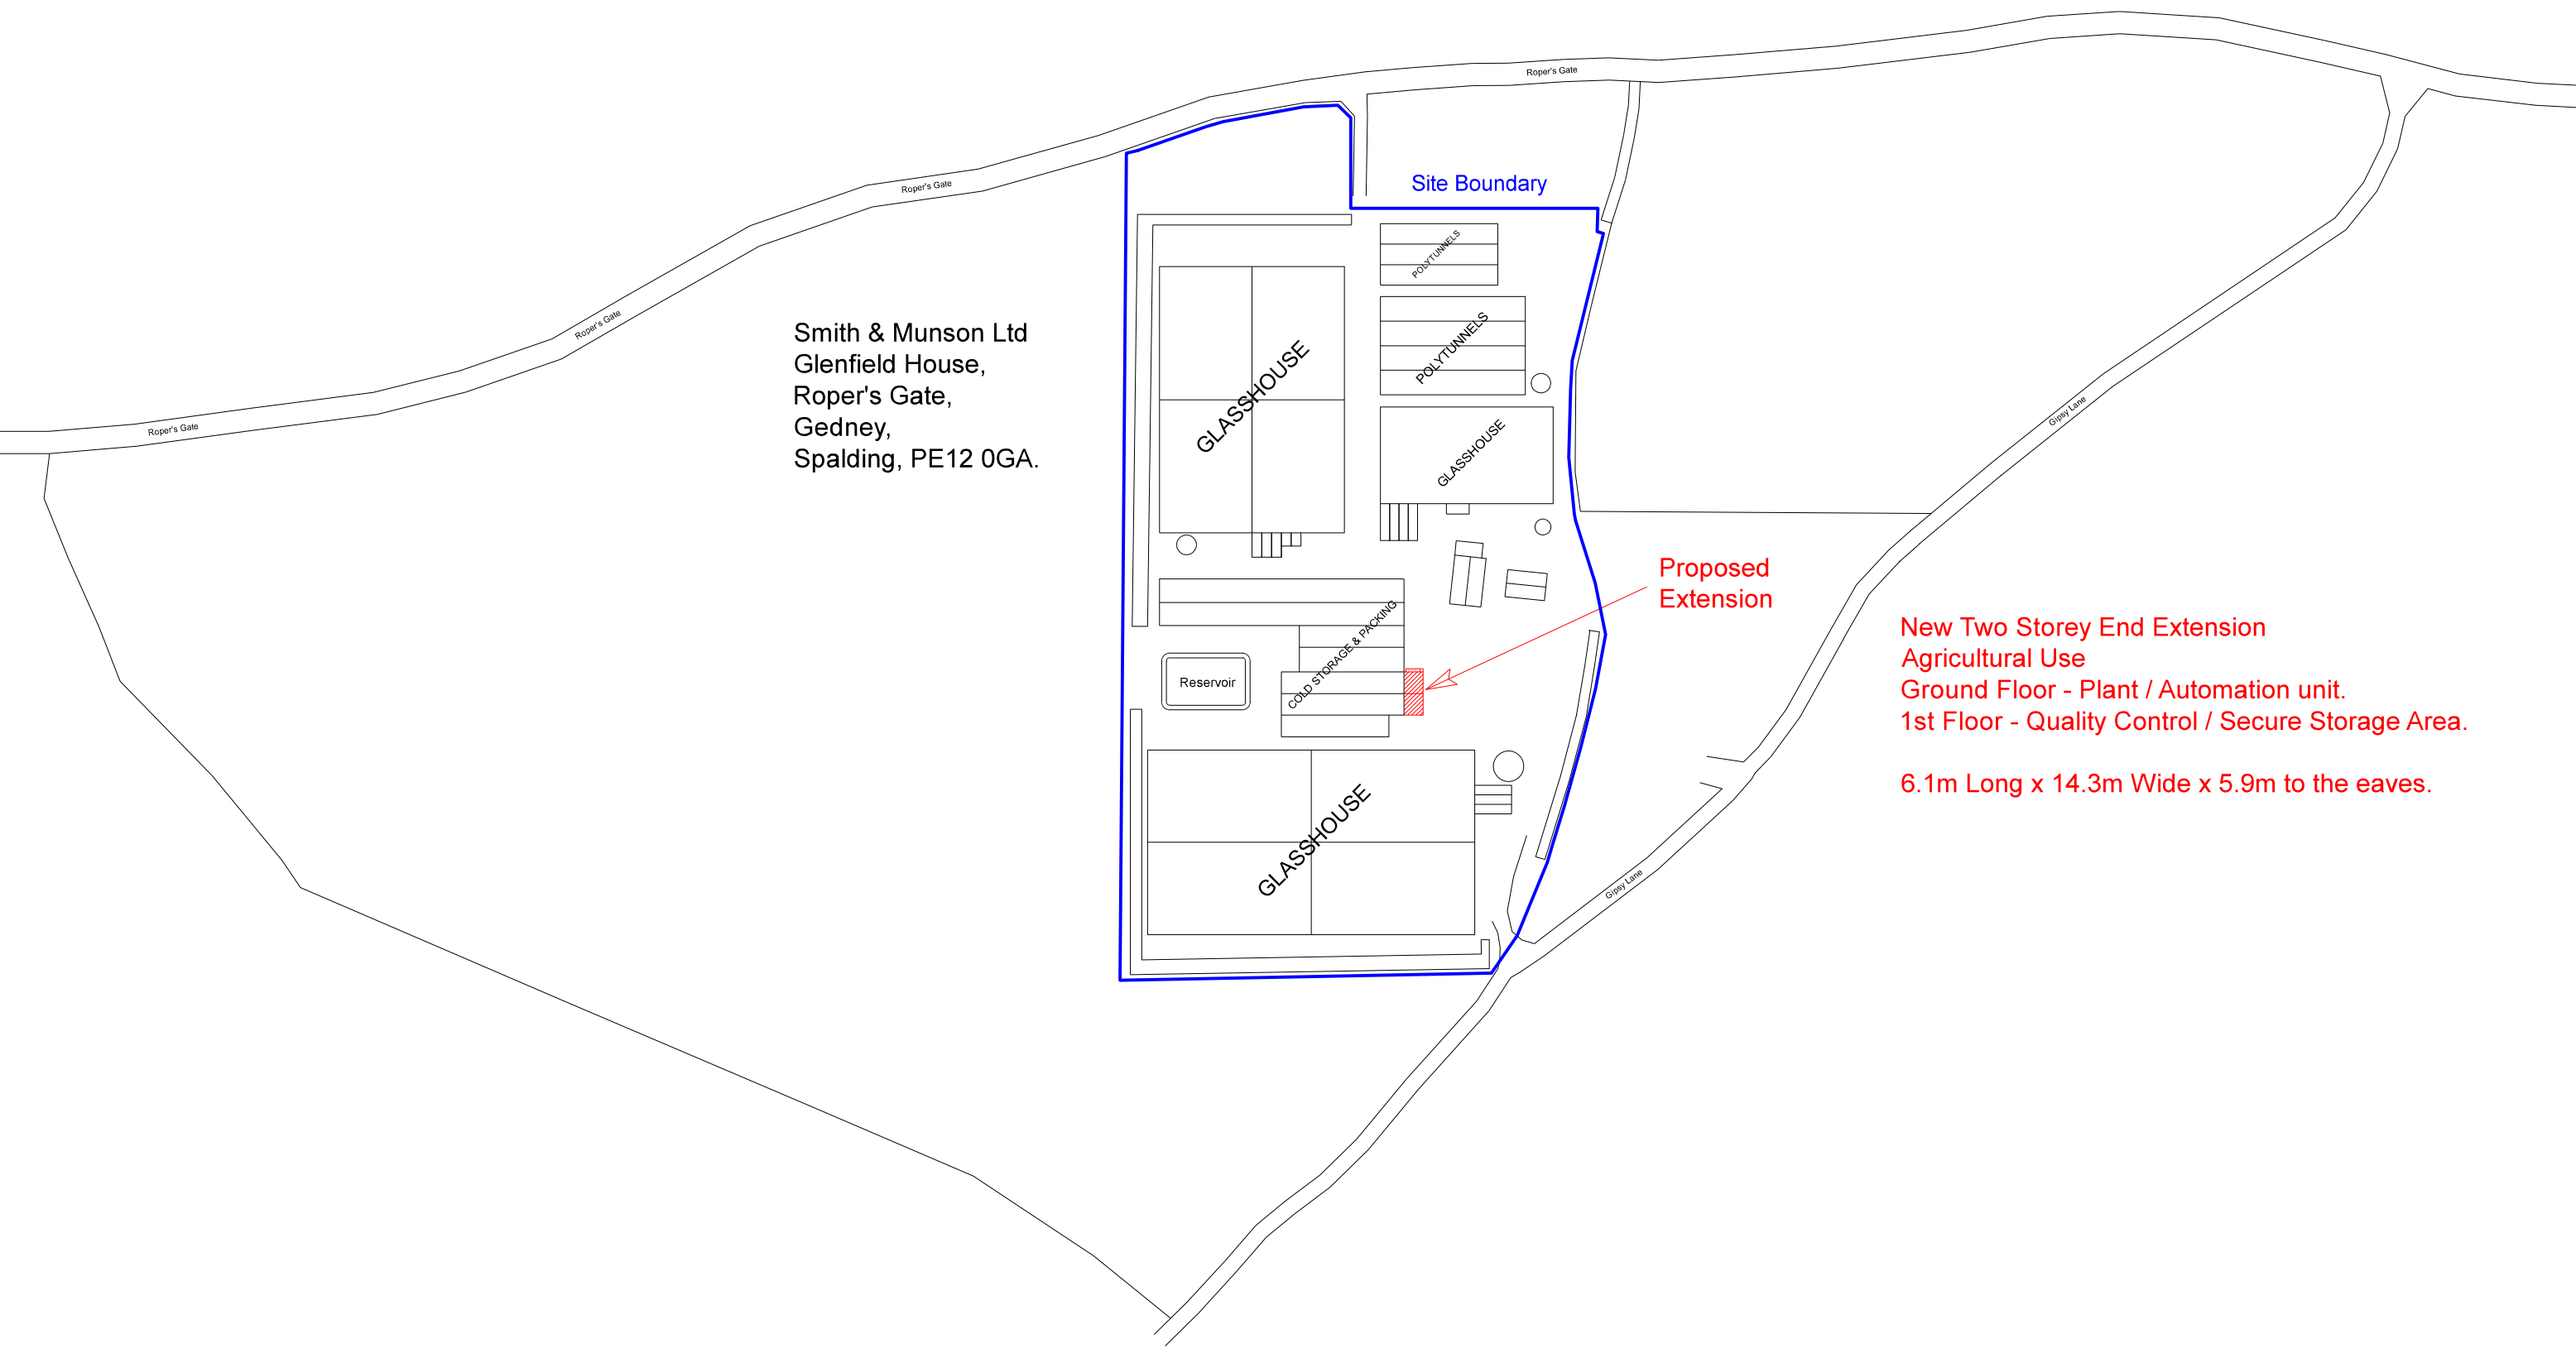

Smith & Munson Ltd
Glenfield House,
Roper's Gate,
Gedney,
Spalding, PE12 0GA.

New Two Storey End Extension
Agricultural Use
Ground Floor - Plant / Automation unit.
1st Floor - Quality Control / Secure Storage Area.

6.1m Long x 14.3m Wide x 5.9m to the eaves.

