
Ordnance Survey

Superplan

Planning Extract - 1

Site-centred

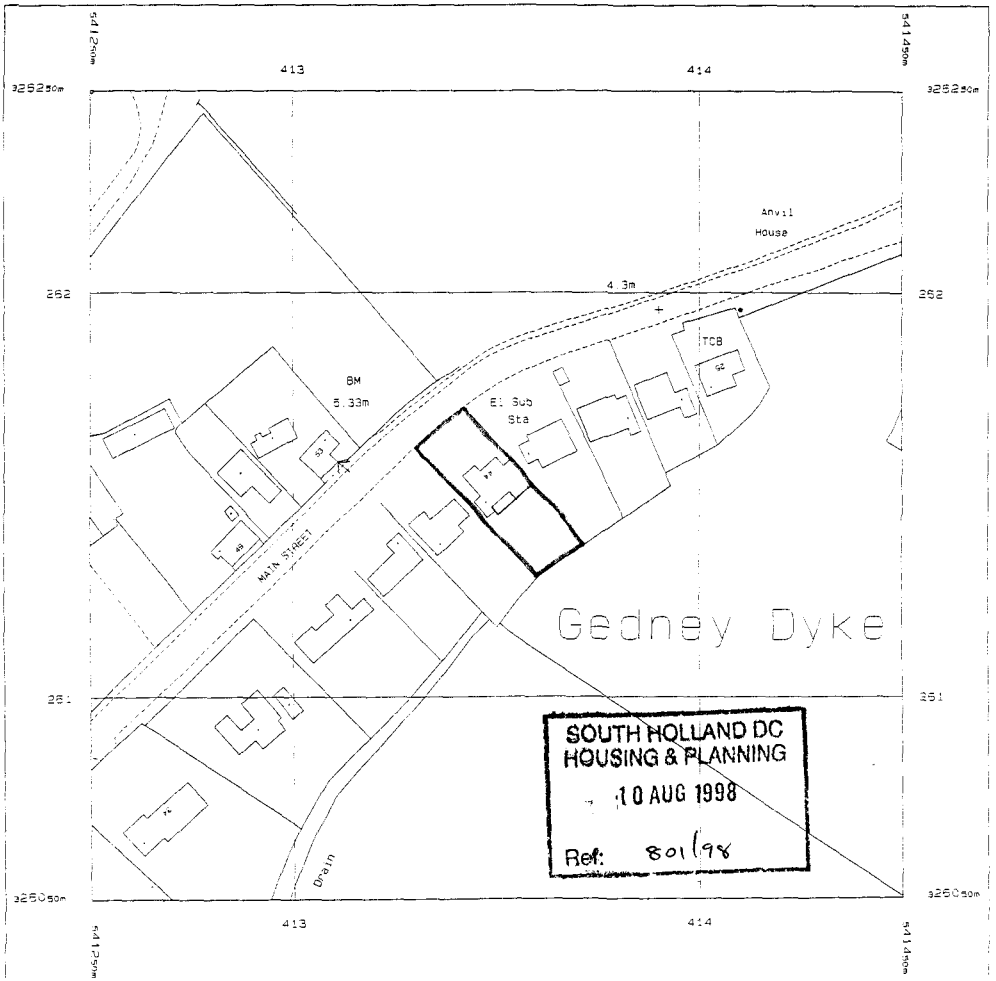

Produced 21 Jul 1998 from Ordnance Survey digital data and incorporating surveyed revision available at this date. © Crown Copyright 1998.

Reproduction in whole or in part is prohibited without the prior permission of Ordnance Survey.

Part or all of this Superplan is enlarged from mapping produced at one or more of the following scales: 1:1250, 1:2500 & 1:10000

National Grid sheet reference at centre of this Superplan: TF4126


Scale 1: 1250

This Superplan product does not contain all recorded map information.

Centre Coordinates: 541350 326150

Supplied by: Dillons, Nottingham

Serial Number: 06176

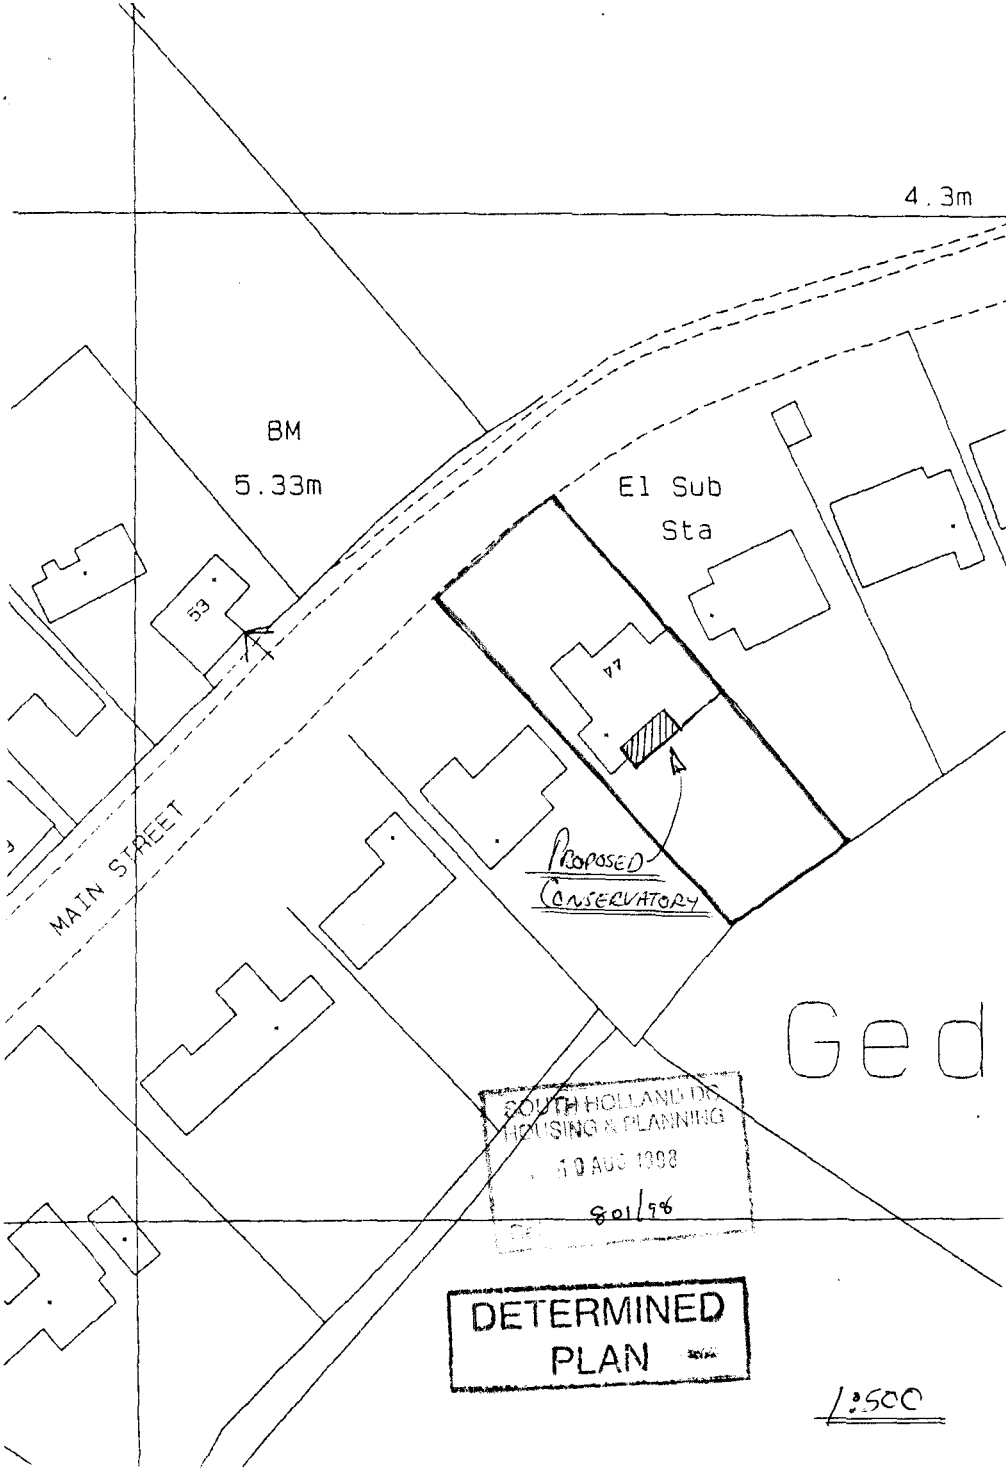
4.3m
BM
5.33m
El Sub
Sta
53
47
MAIN STREET
PROPOSED
CONSERVATORY
Ged
SOUTH HOLLAND DC
HOUSING & PLANNING
10 AUG 1998
801/98
DETERMINED
PLAN
1:500