
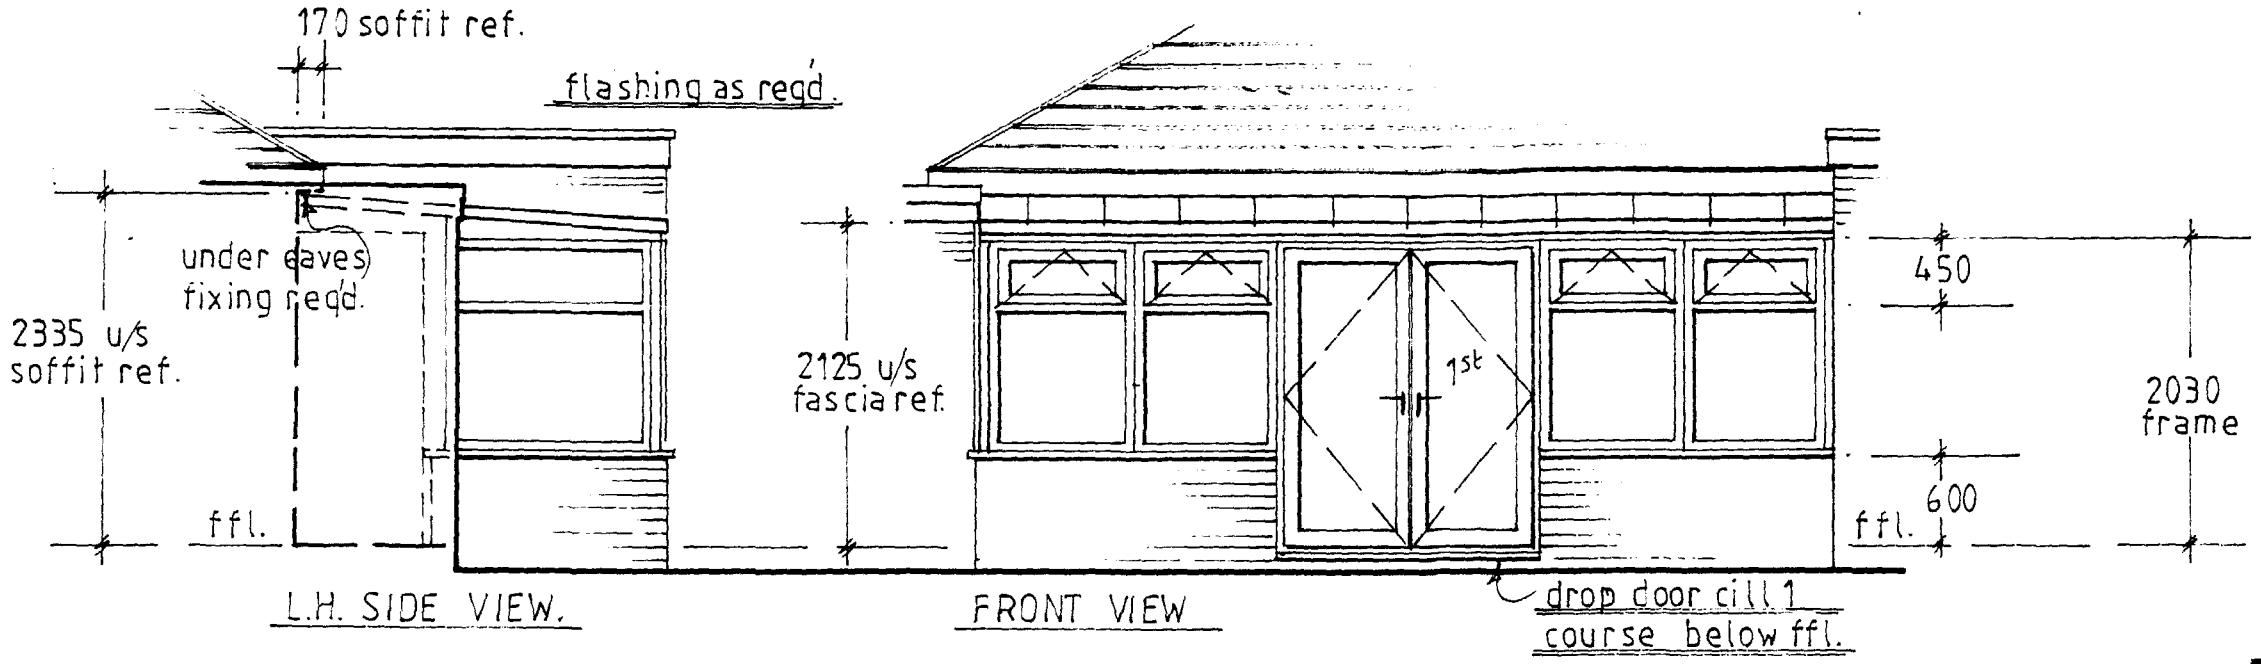



L.H. SIDE VIEW.

FRONT VIEW

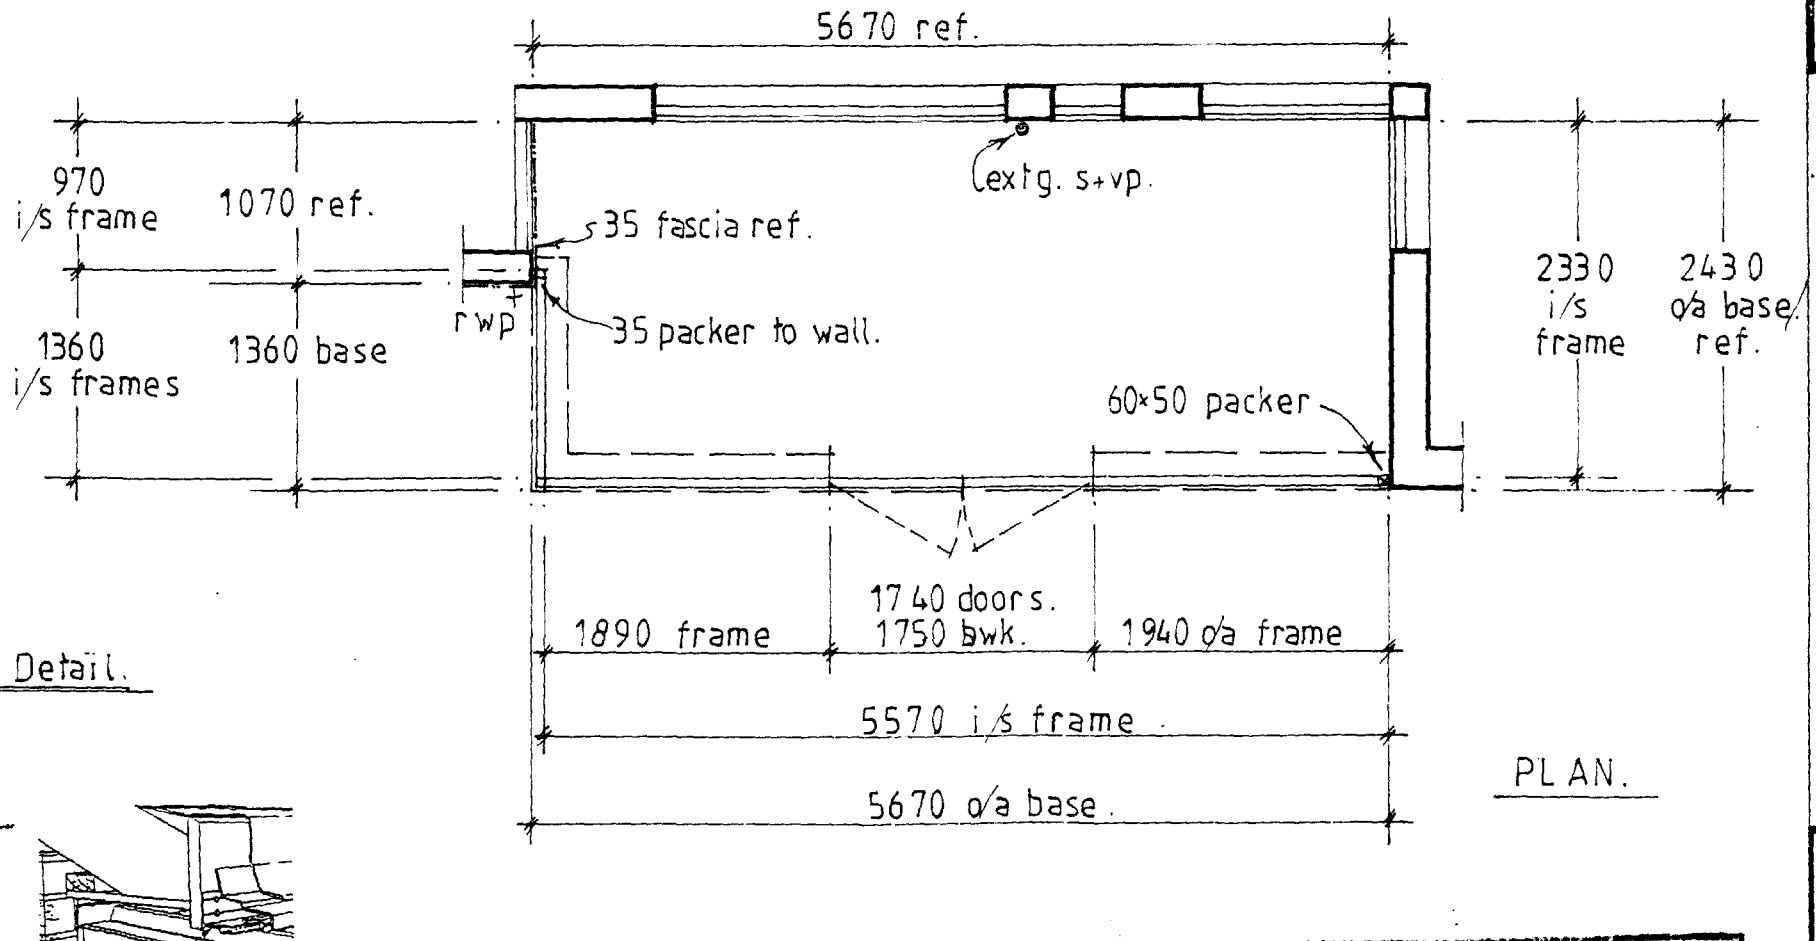

PLAN.

Under Eaves Fixing Detail.

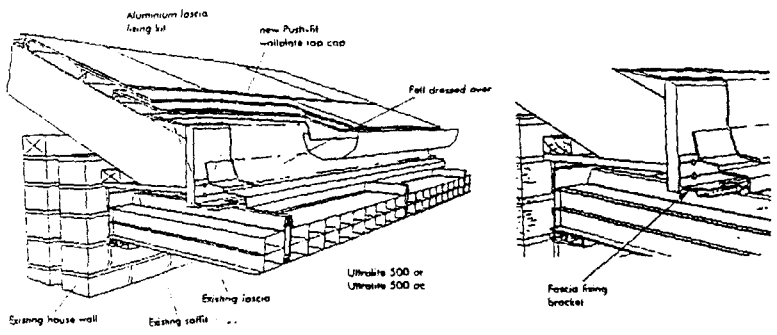

SOUTH HOLLAND DC
HOUSING & PLANNING
18 AUG 1998
801/98

ALL OUTSIDE VIEWS IF IN DOUBT ASK
TEL SURVEY DEPARTMENT 01773 711222

GENERAL SPECIFICATION NOTES:


1. All White Upvc frame with double glazed units and ULTRALITE free span roof system.
2. All glazing will be safety glass to comply to British Std. & Bldg. Reg's. - Part N.
3. Suitably constructed base with cavity brick wall and smooth concrete floor unless otherwise stated.
4. Clear double glazed units unless otherwise stated.
5. Frames will be equally divided in width unless shown otherwise.
6. Gutters and downpipes omitted for clarity.
7. For additional information and spec details see accompanying survey sheet.

DETERMINED PLAN


COLDSEAL CONSERVATORIES

TRADITIONAL CONSERVATORY AT 44 MAIN STREET, GEDNEY DYKE, NR. SPALDING.

CLIENT: MR. & MRS. WEDGEBURY	CONTRACT N°: 133185	DATE: 1:8:98
CUSTOMER'S SIGNATURE	DATE SIGNED	SCALE: 1:50

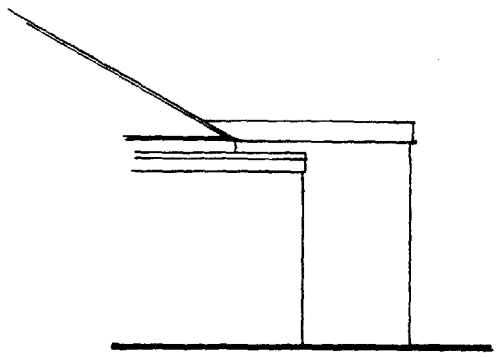


EXTG. L.H. SIDE ELEVATION.

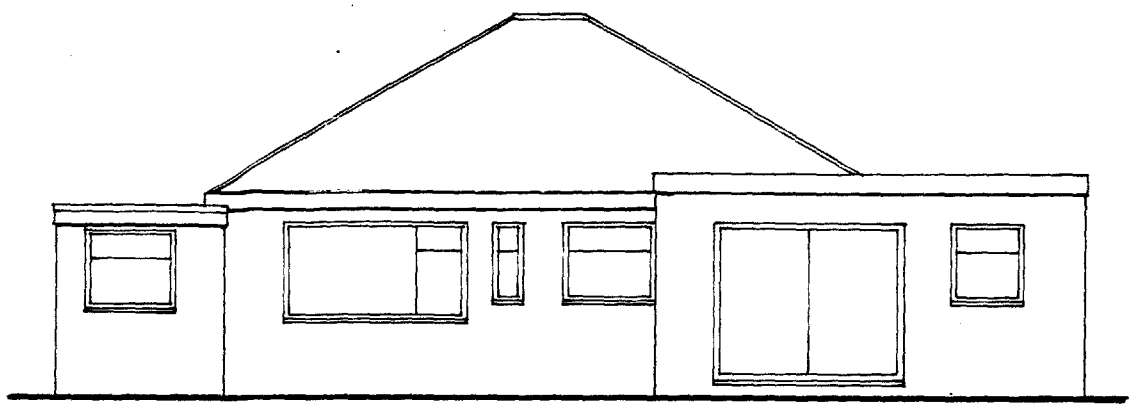


EXTG. REAR ELEVATION.

SOUTH HOLLAND DC
HOUSING & PLANNING
10 AUG 1998
Ref: 801/98

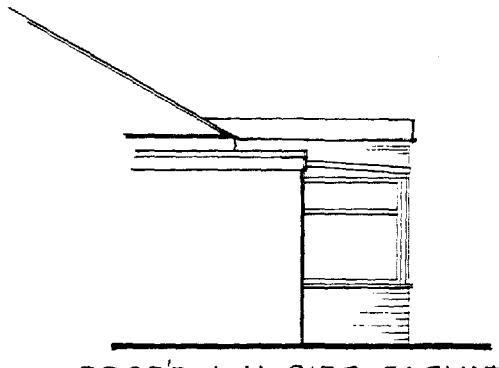

PROP'D. L.H. SIDE ELEVATION.

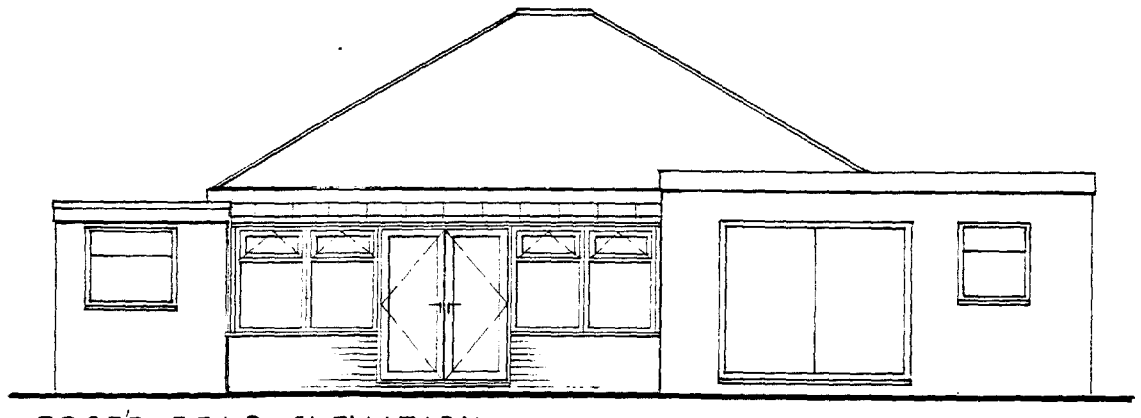

PROP'D. REAR ELEVATION.

DETERMINED
PLAN

COLDSEAL
CONSERVATORIES

TRADITIONAL CONSERVATORY AT 44 MAIN STREET, GEDNEY DYKE, NR. SPALDING.	CLIENT: MR. & MRS. WEDGBURY	CONTRACT N°: 133185	DATE: 1 : 8 : 98
	CUSTOMER'S SIGNATURE:	DATE SIGNED:	SCALE: 1:100