
? Crown Copyright 2008. All rights reserved. Licence number 100020449

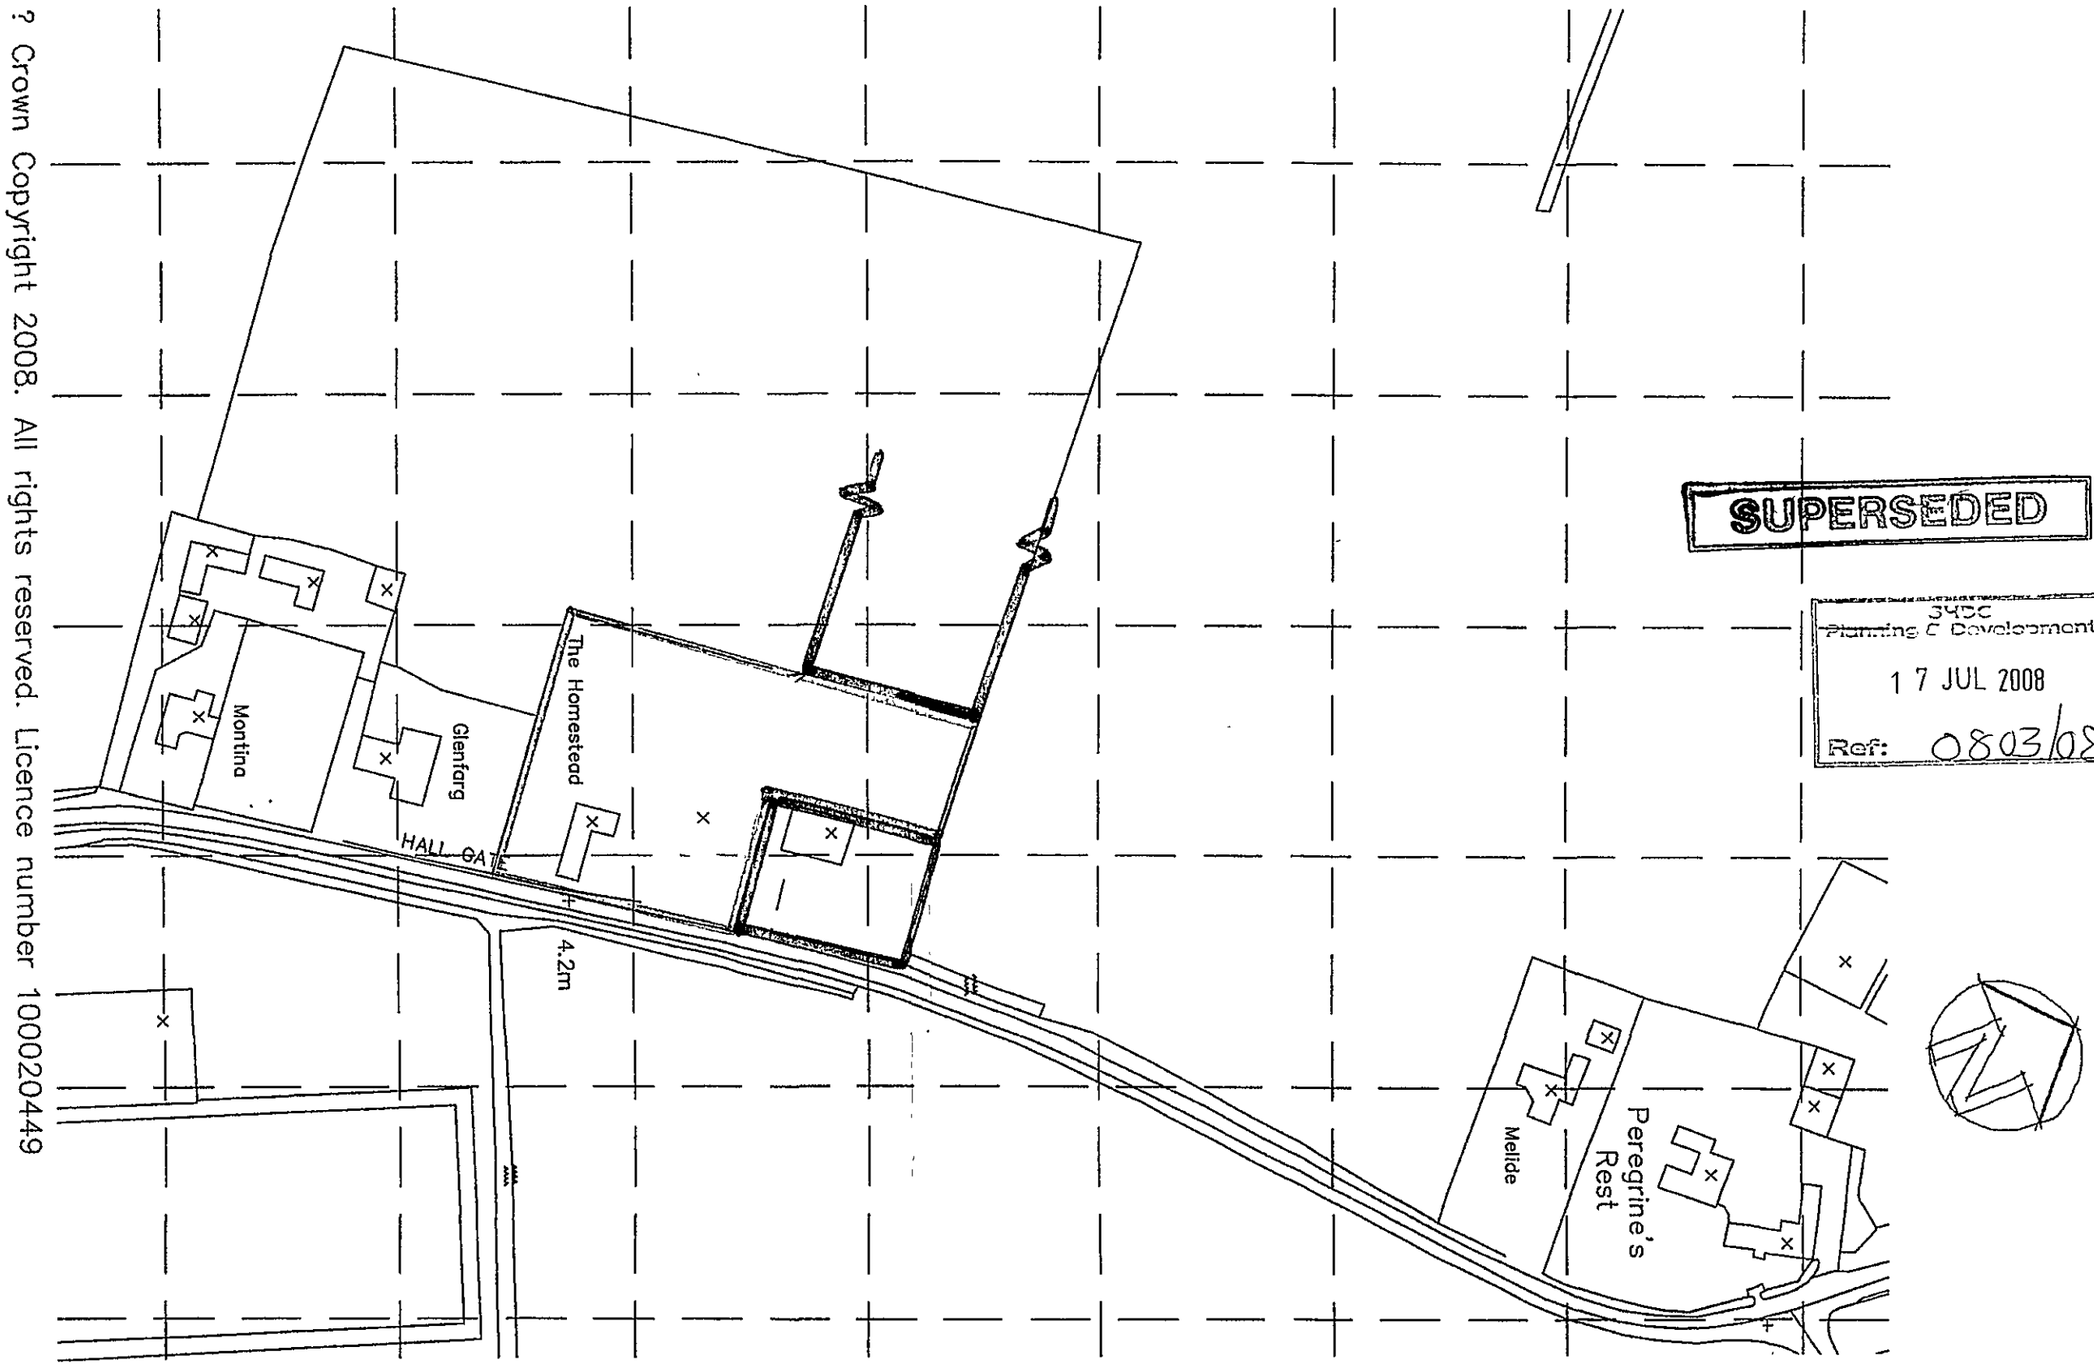

SUPERSEDED

3452
Planning & Development
17 JUL 2008
Ref: 0803/08

Oglesby & Limb Ltd.
Chartered Architects
& Chartered Surveyors
Tel: 01636 702030

Project title:
Proposed replacement dwelling
For
Mr & Mrs A Gillett

Project address:
Hallgate, Gedney,
Nr Spalding
Lincolnshire PE12 0AH

Drawing details:
Site Location Plan
Scale 1:1250 at A3
May 2008

Ref: A0760 - 01