
? Crown Copyright 2008. All rights reserved. Licence number 100020449

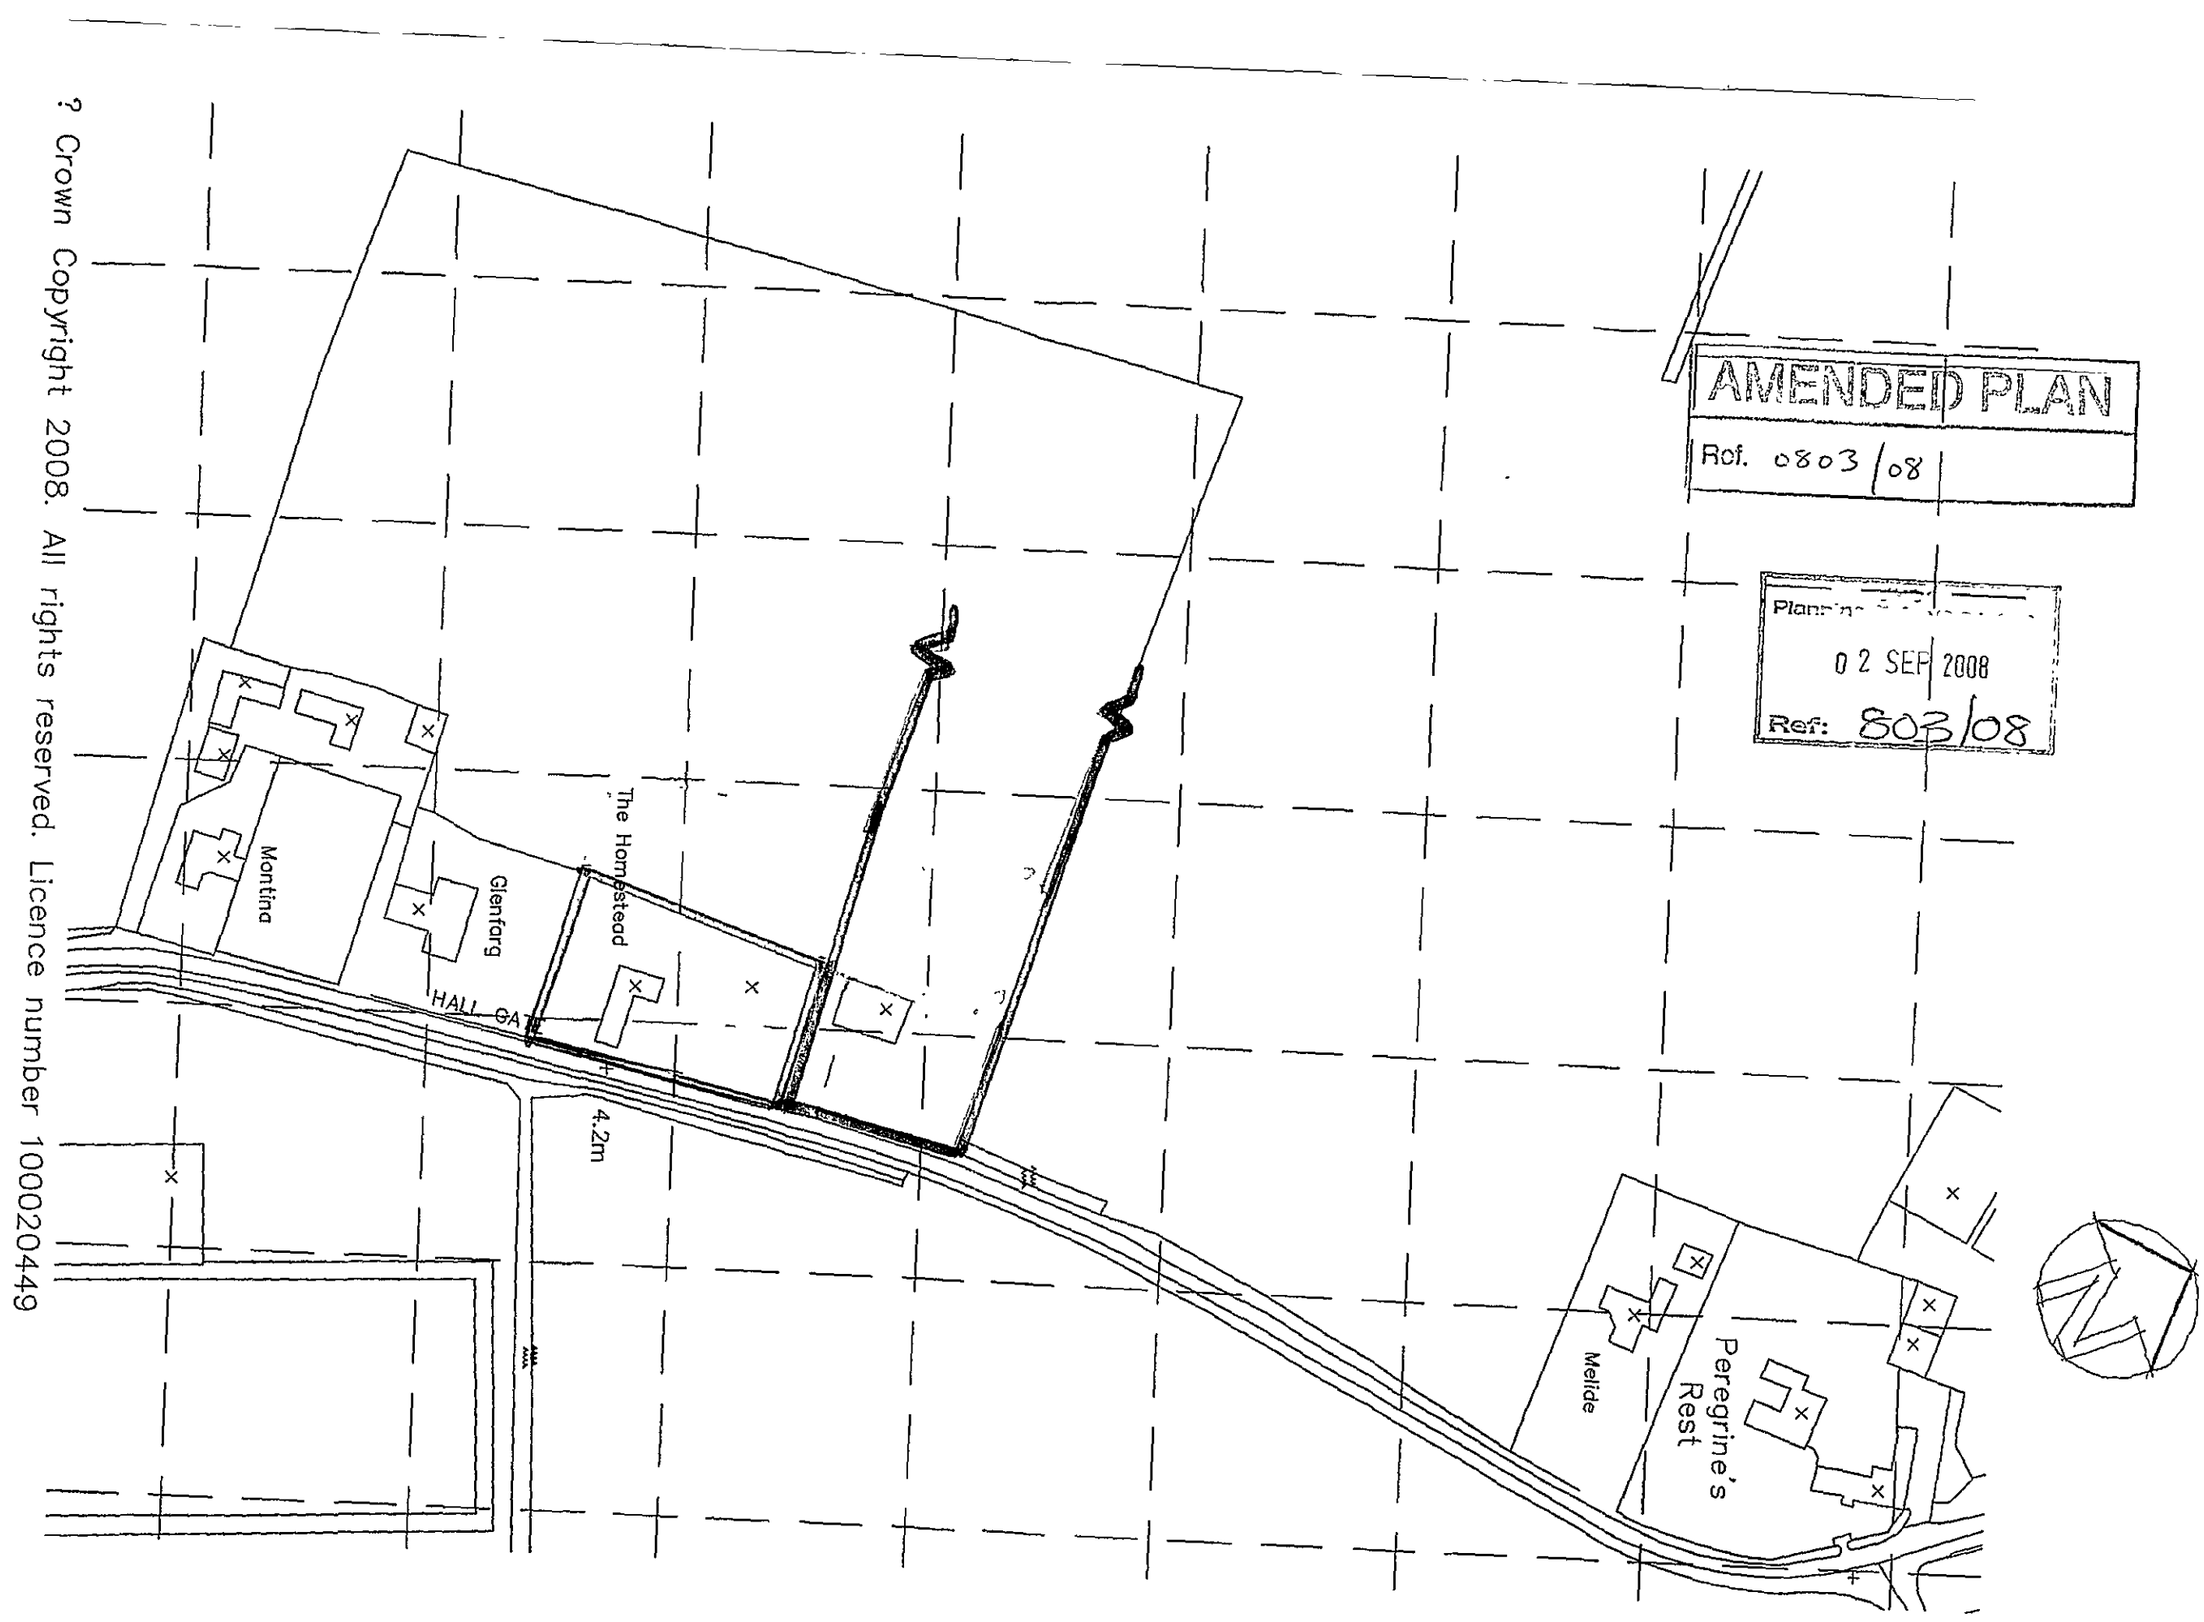

AMENDED PLAN
Ref. 0803/08

Planning
02 SEP 2008
Ref: 803/08

O&L

Oglesby & Limb Ltd.
Chartered Architects
& Chartered Surveyors
Tel: 01636 702030

Project title:
Proposed replacement dwelling
For
Mr & Mrs A Gillett

Project address:
Hallgate, Gedney,
Nr Spalding

Drawing details:
Site Location Plan

Ref: A0760 - 01