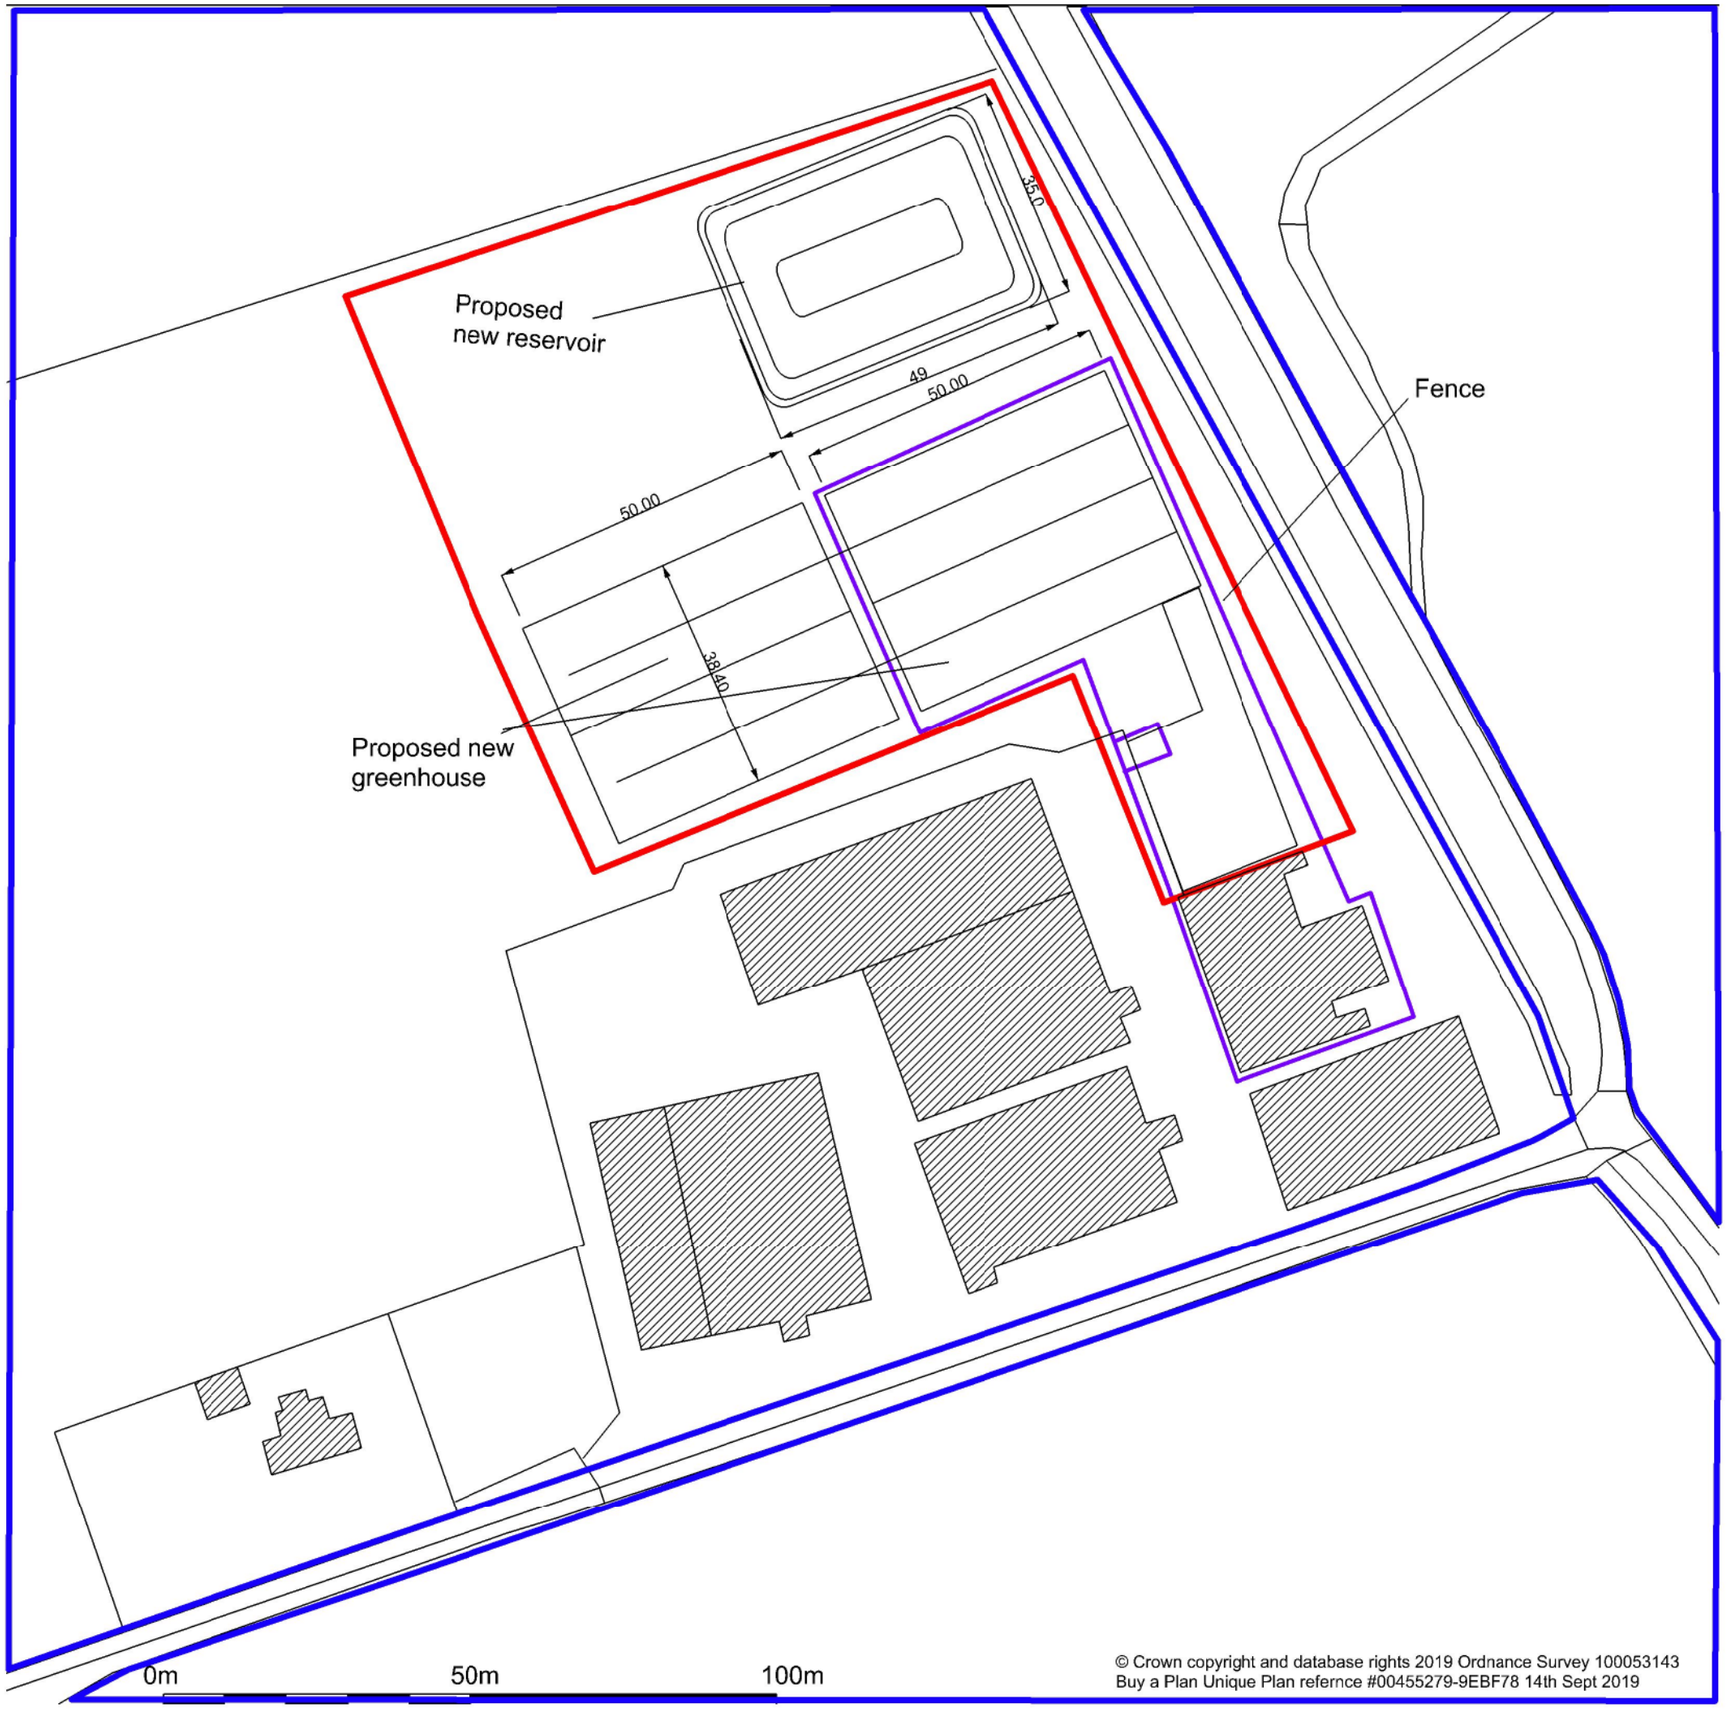


N

Site boundary shown red.

Land ownership edged blue

Existing buildings hatched.

© Crown copyright and database rights 2019 Ordnance Survey 100053143
Buy a Plan Unique Plan refernce #00455279-9EBF78 14th Sept 2019

JEPCO - Brown's Farm.
Location plan - new greenhouse

Drawn by: AM
Date: 17.7.21
Scale: 1:1000 (A3)
Dwg No BP1

Revisions:

Hennock International Ltd

Consulting engineers
to the land based industries
25th anniversary 1995 - 2017

www.hennock.co.uk