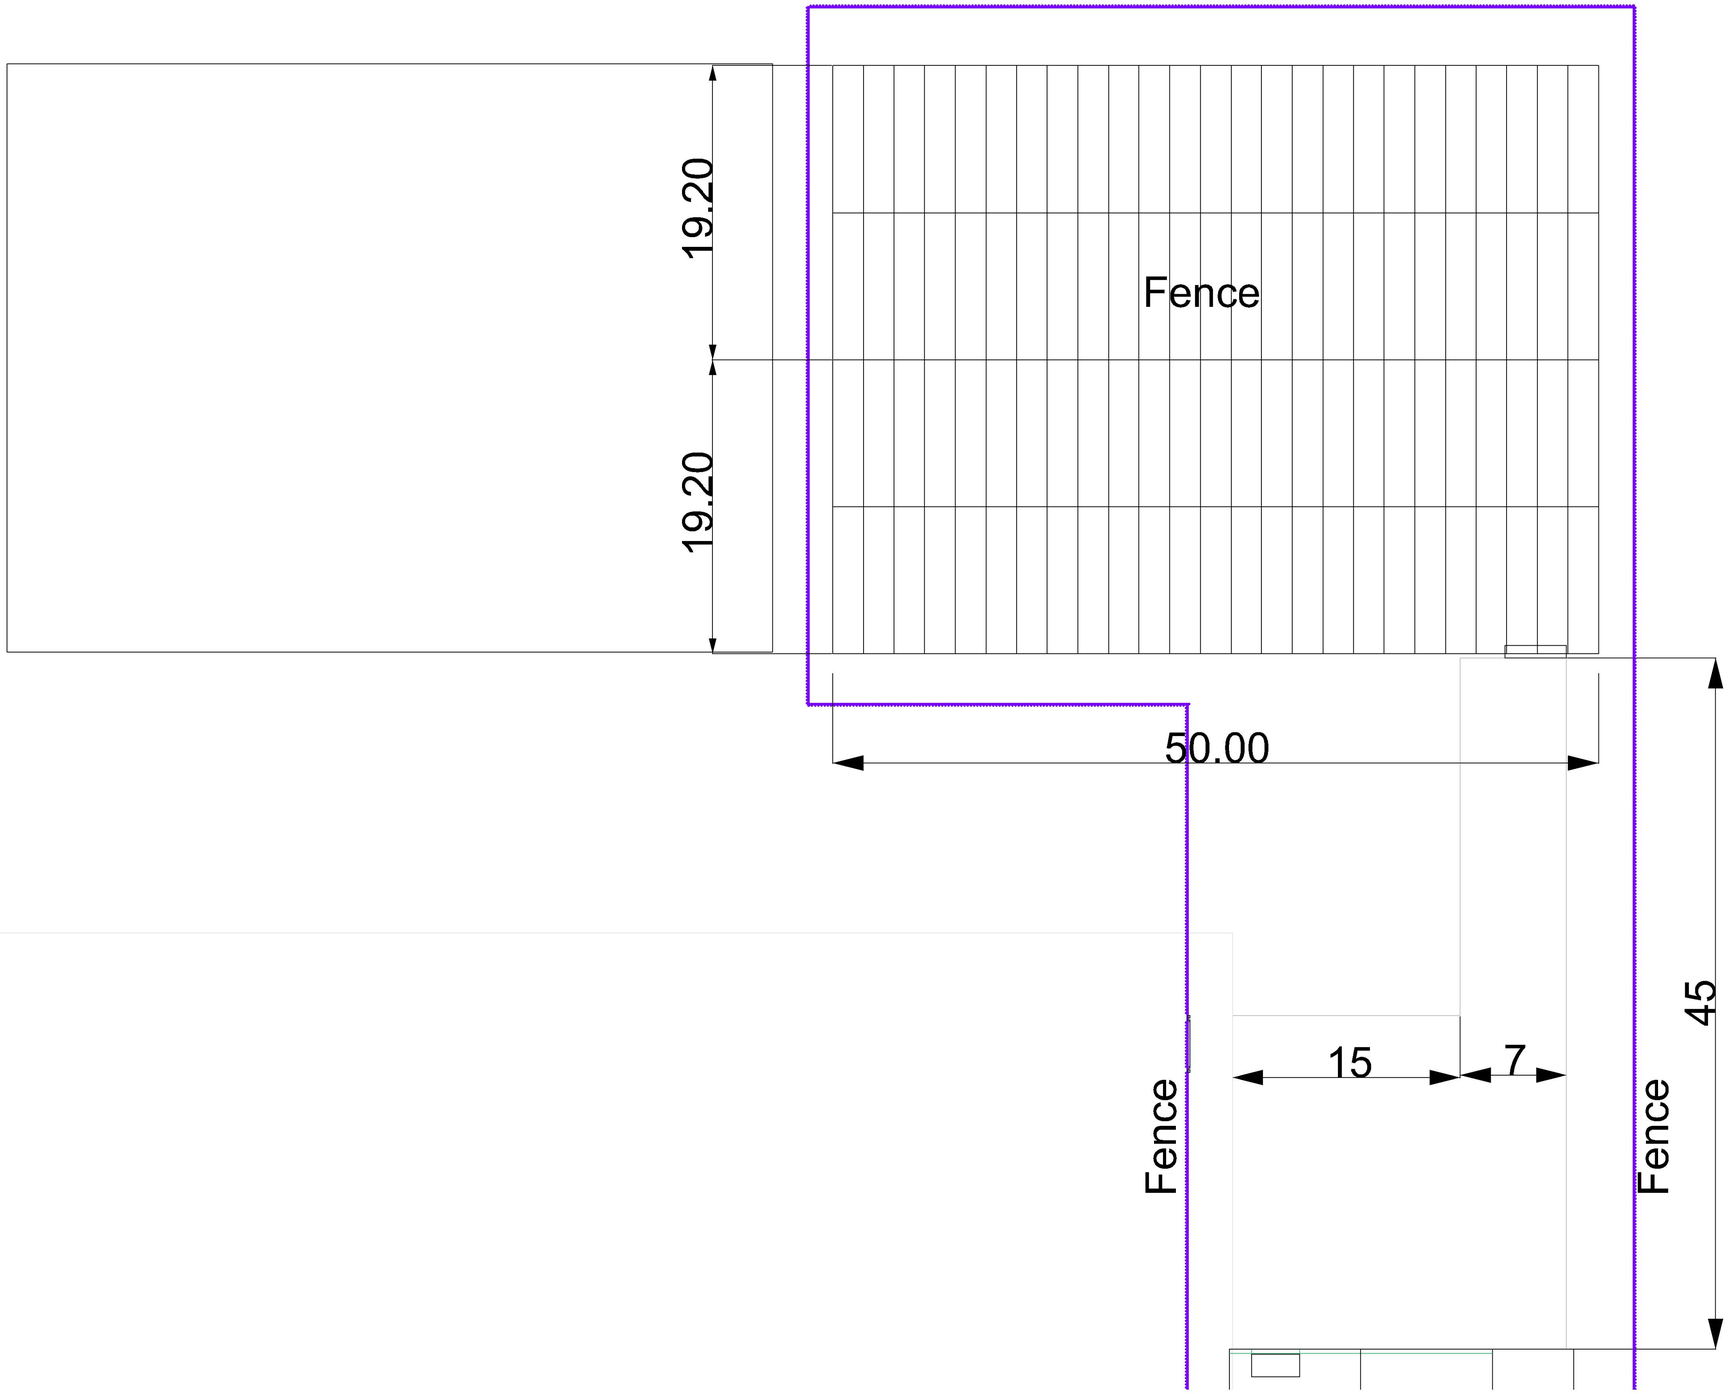


JEPCO - Brown's Farm.
Plan view - greenhouse & apron

Drawn by: AM
Date: 15.9.19
Scale: 1:200 (A1)
Dwg No: BF3

Revisions:

Hennock International Ltd

Consulting engineers
to the land based industries
25th anniversary 1995 - 2017

www.hennock.co.uk