


East / West gable end elevation (1:100 A1)

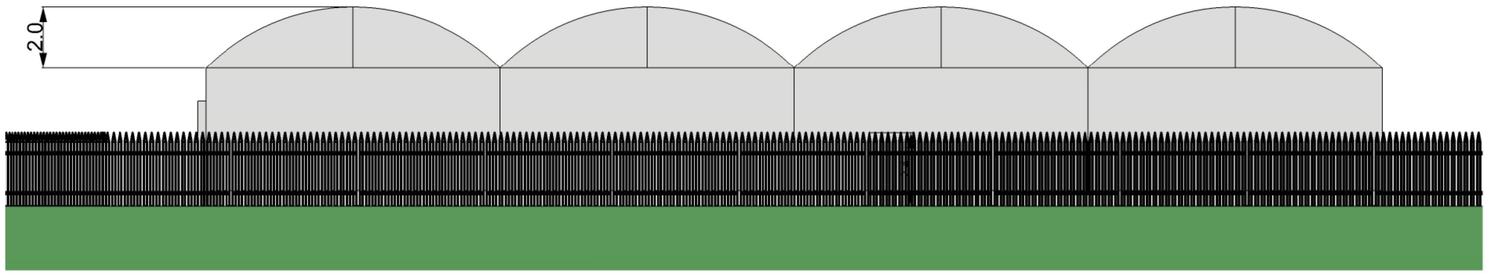

North side elevation (1:500 A1)

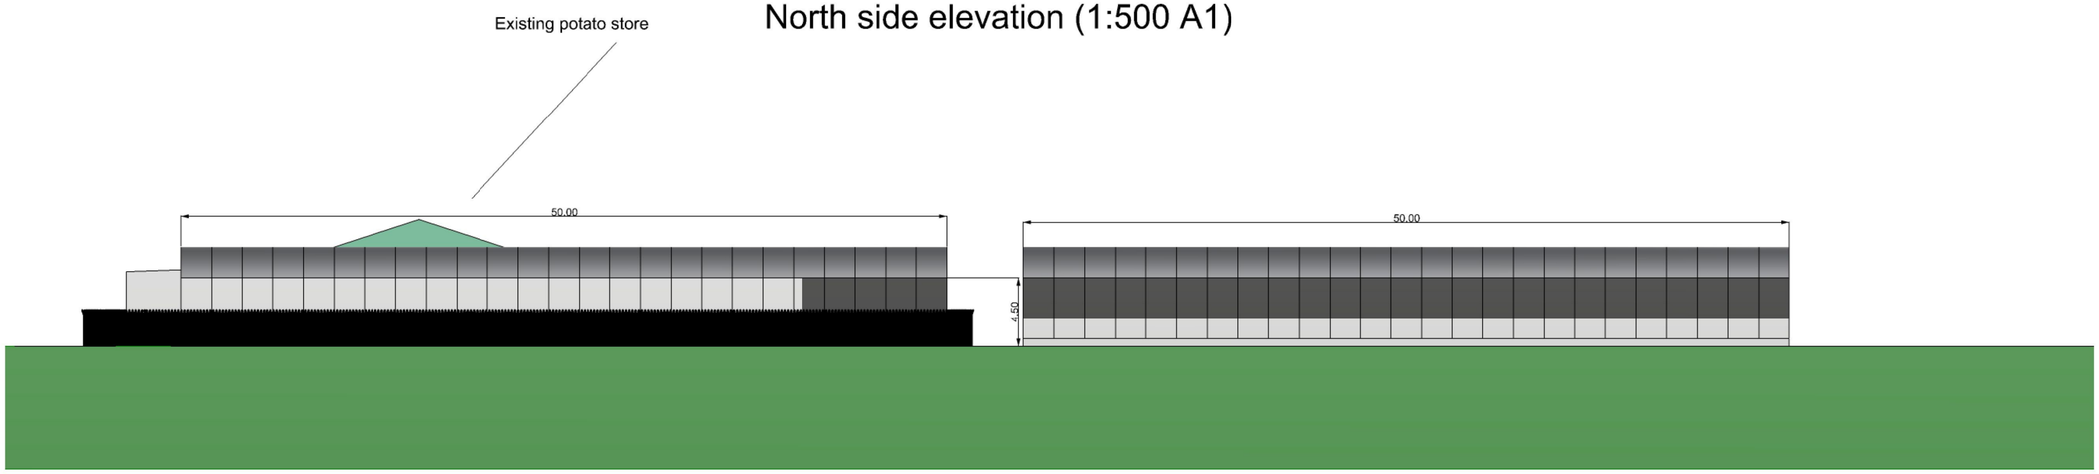

South side elevation (1:500 A1)

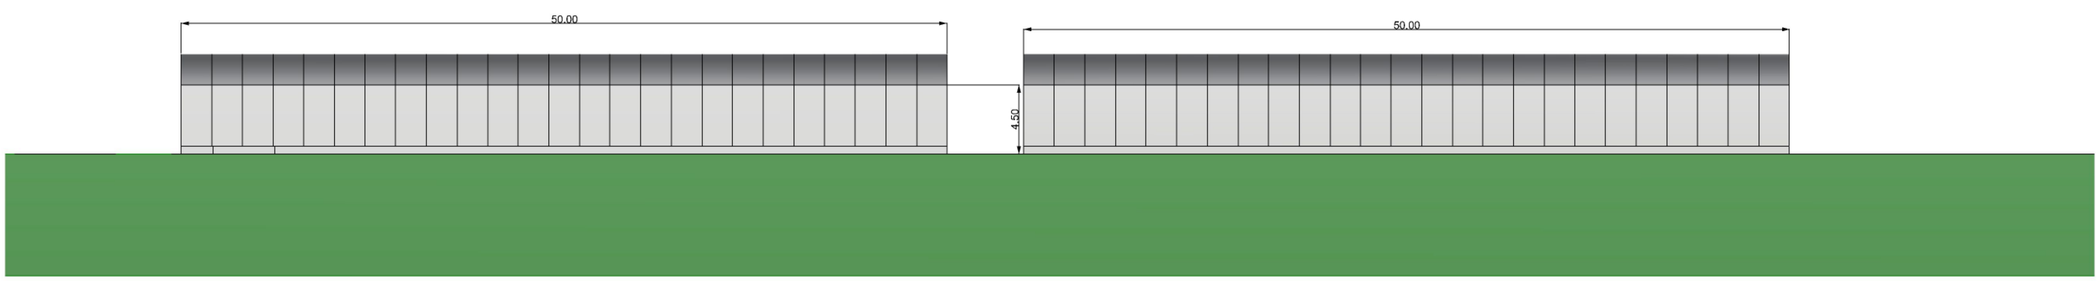

JEPCO - Brown's Farm.
Greenhouse elevations

Drawn by: AM
Date: 19.7.21
Scale: Varies - as identified.
Dwg No: BF4

Revisions:

Hennock International Ltd

Consulting engineers
to the land based industries
25th anniversary 1995 - 2017

www.hennock.co.uk