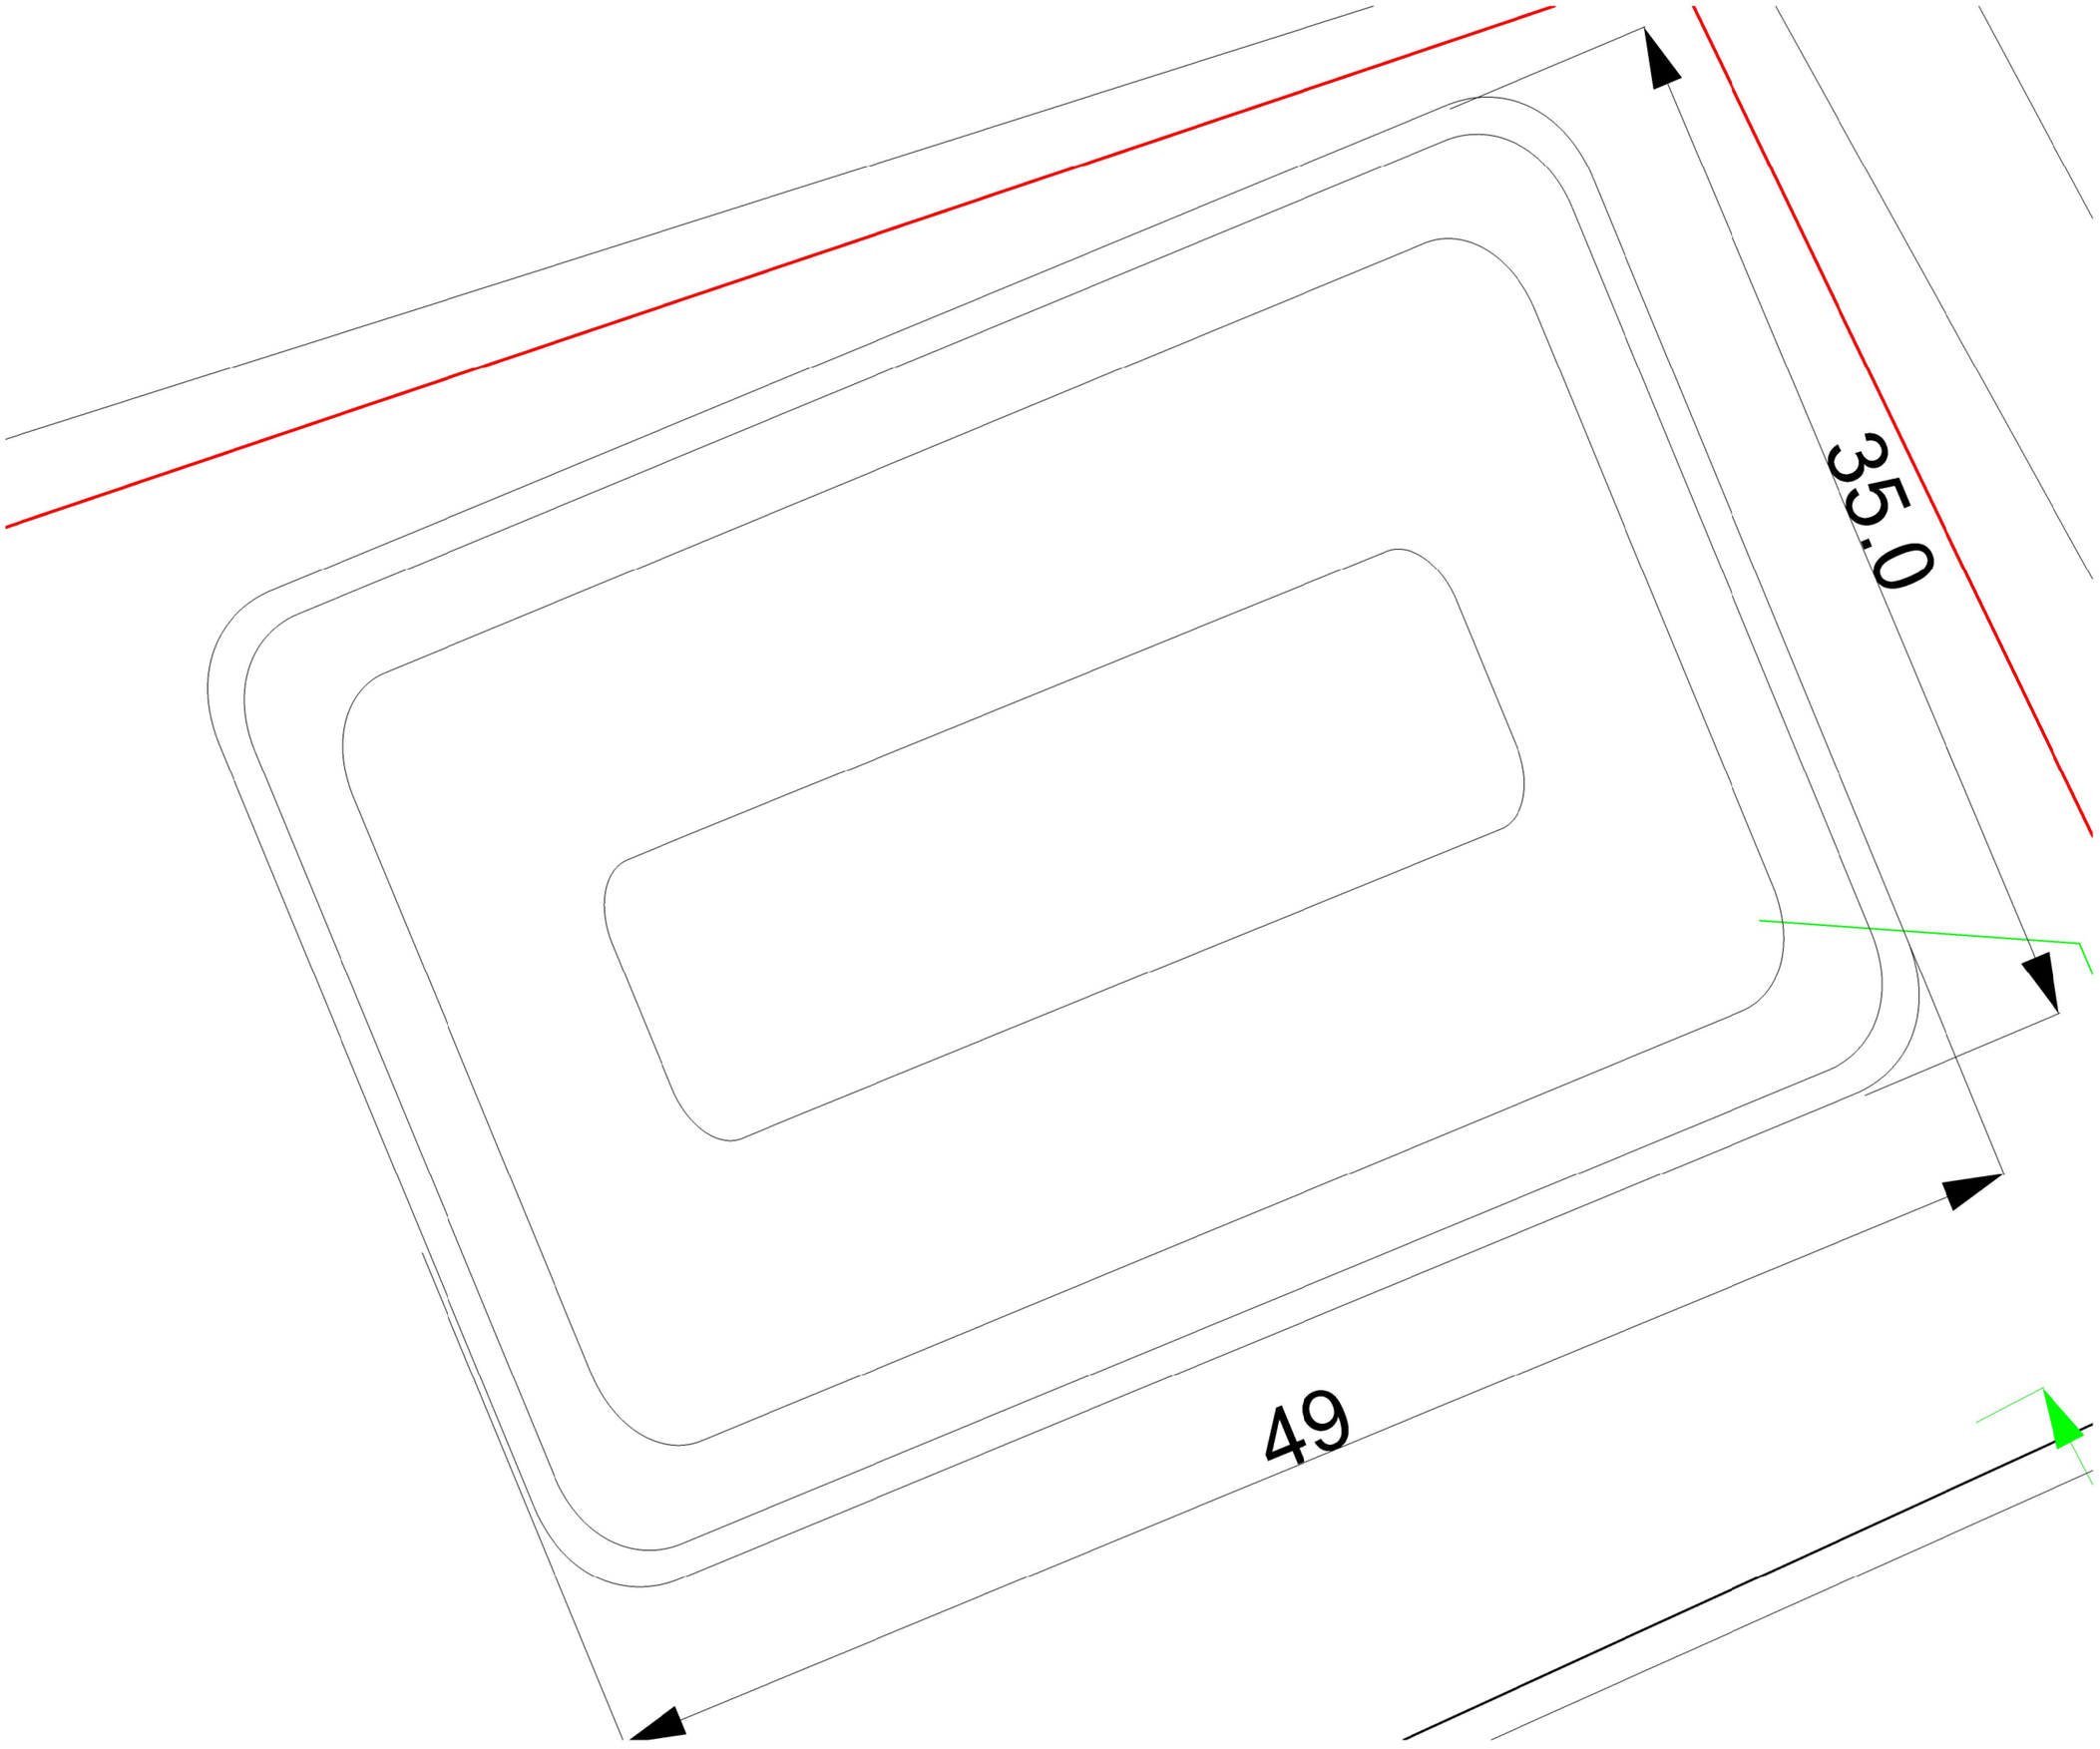


JEPCO - Brown's Farm.
Reservoir - plan view

Drawn by: AM
Date: 19.7.21
Scale: 1:100 (A1)
Dwg No: BF5

Revisions:

Hennock International Ltd

Consulting engineers
to the land based industries
25th anniversary 1995 - 2017

www.hennock.co.uk