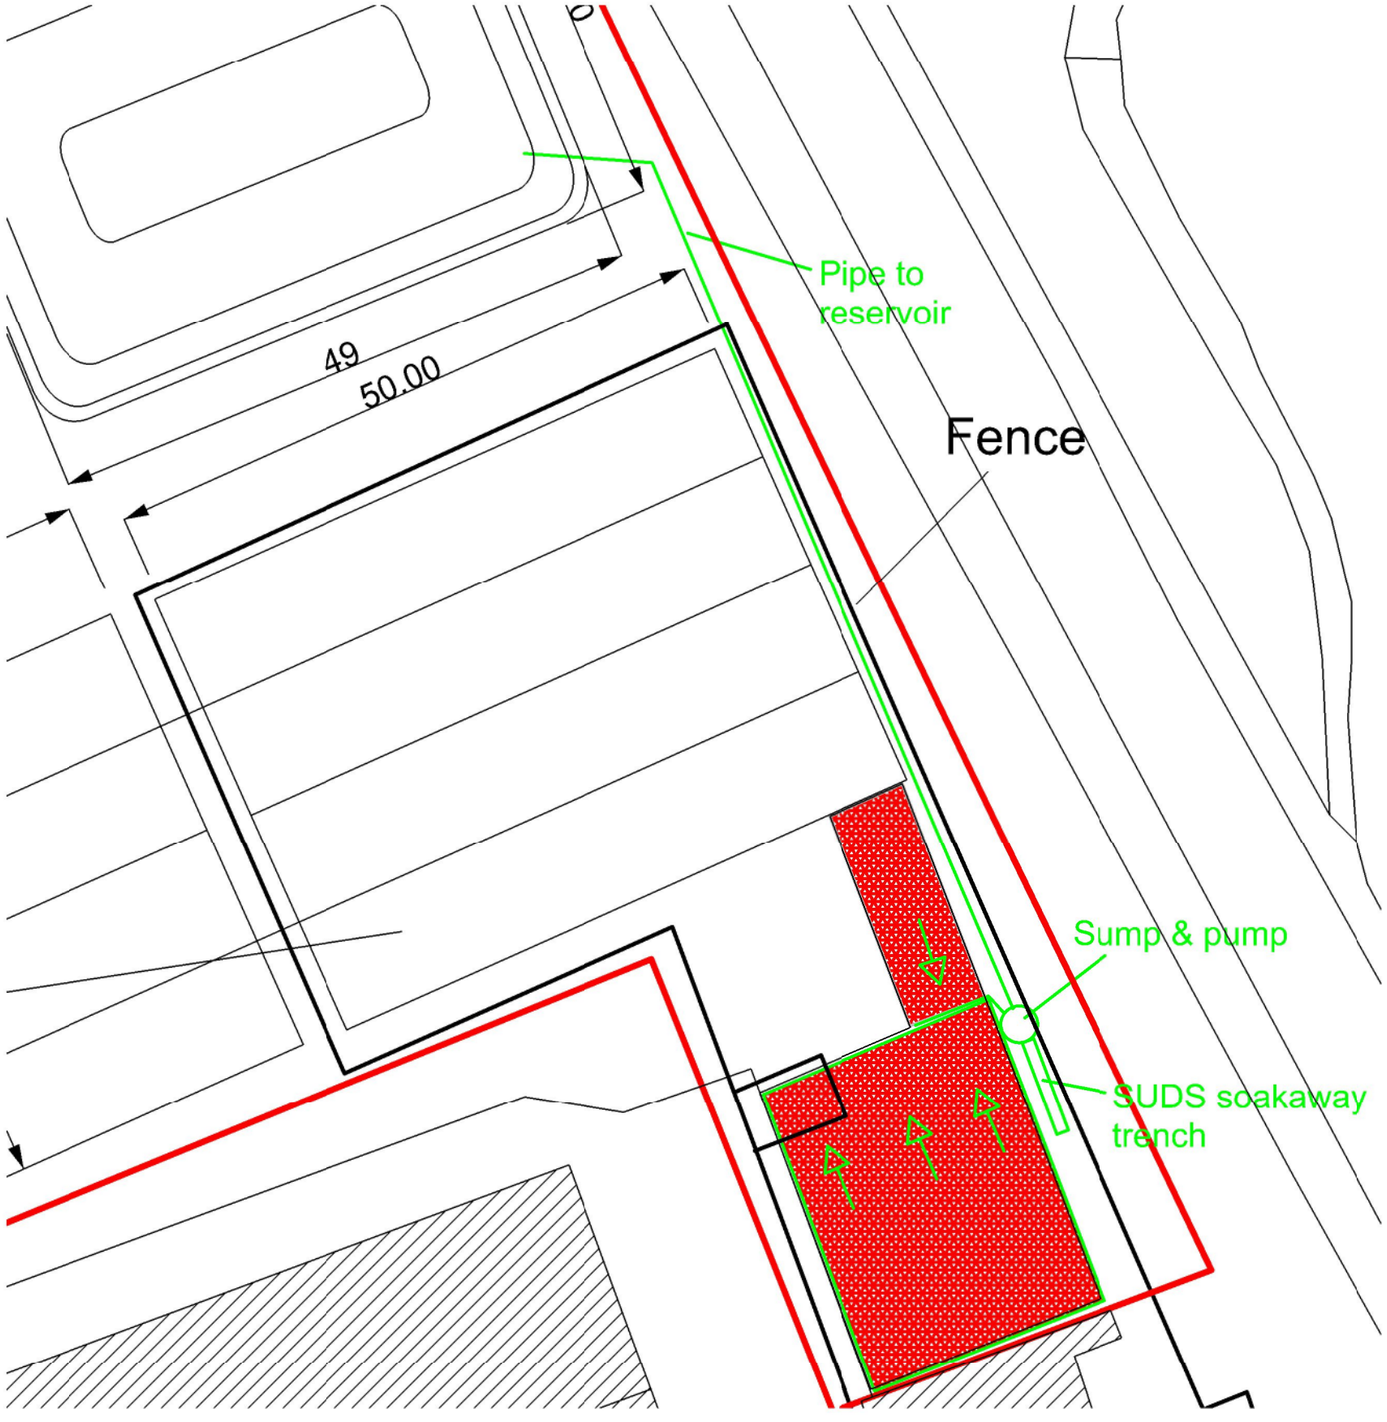


Yard drainage:

Concrete laid with directional fall as shown, and gulley drain collector.
Discharge from gulley drain to sump comprising 2 x 1m deep x 3m dia concrete rings on concrete base.
Pump for transfer via PE pipe to reservoir.
In event of failure or insufficient capacity overflow to soakaway as detailed.

© Crown copyright and database rights 2019 Ordnance Survey 100053143
Buy a Plan Unique Plan refernce #00455279-9EBF78 14th Sept 2019

JEPCO - Brown's Farm
yard drainage

Drawn by: AM
Date: 20.7.21
Scale: 1:500 (A3)
Dwg No: BF7

Revisions:

Hennock International Ltd

Consulting engineers to the land based industries 25th anniversary 1995 - 2017

www.hennock.co.uk