

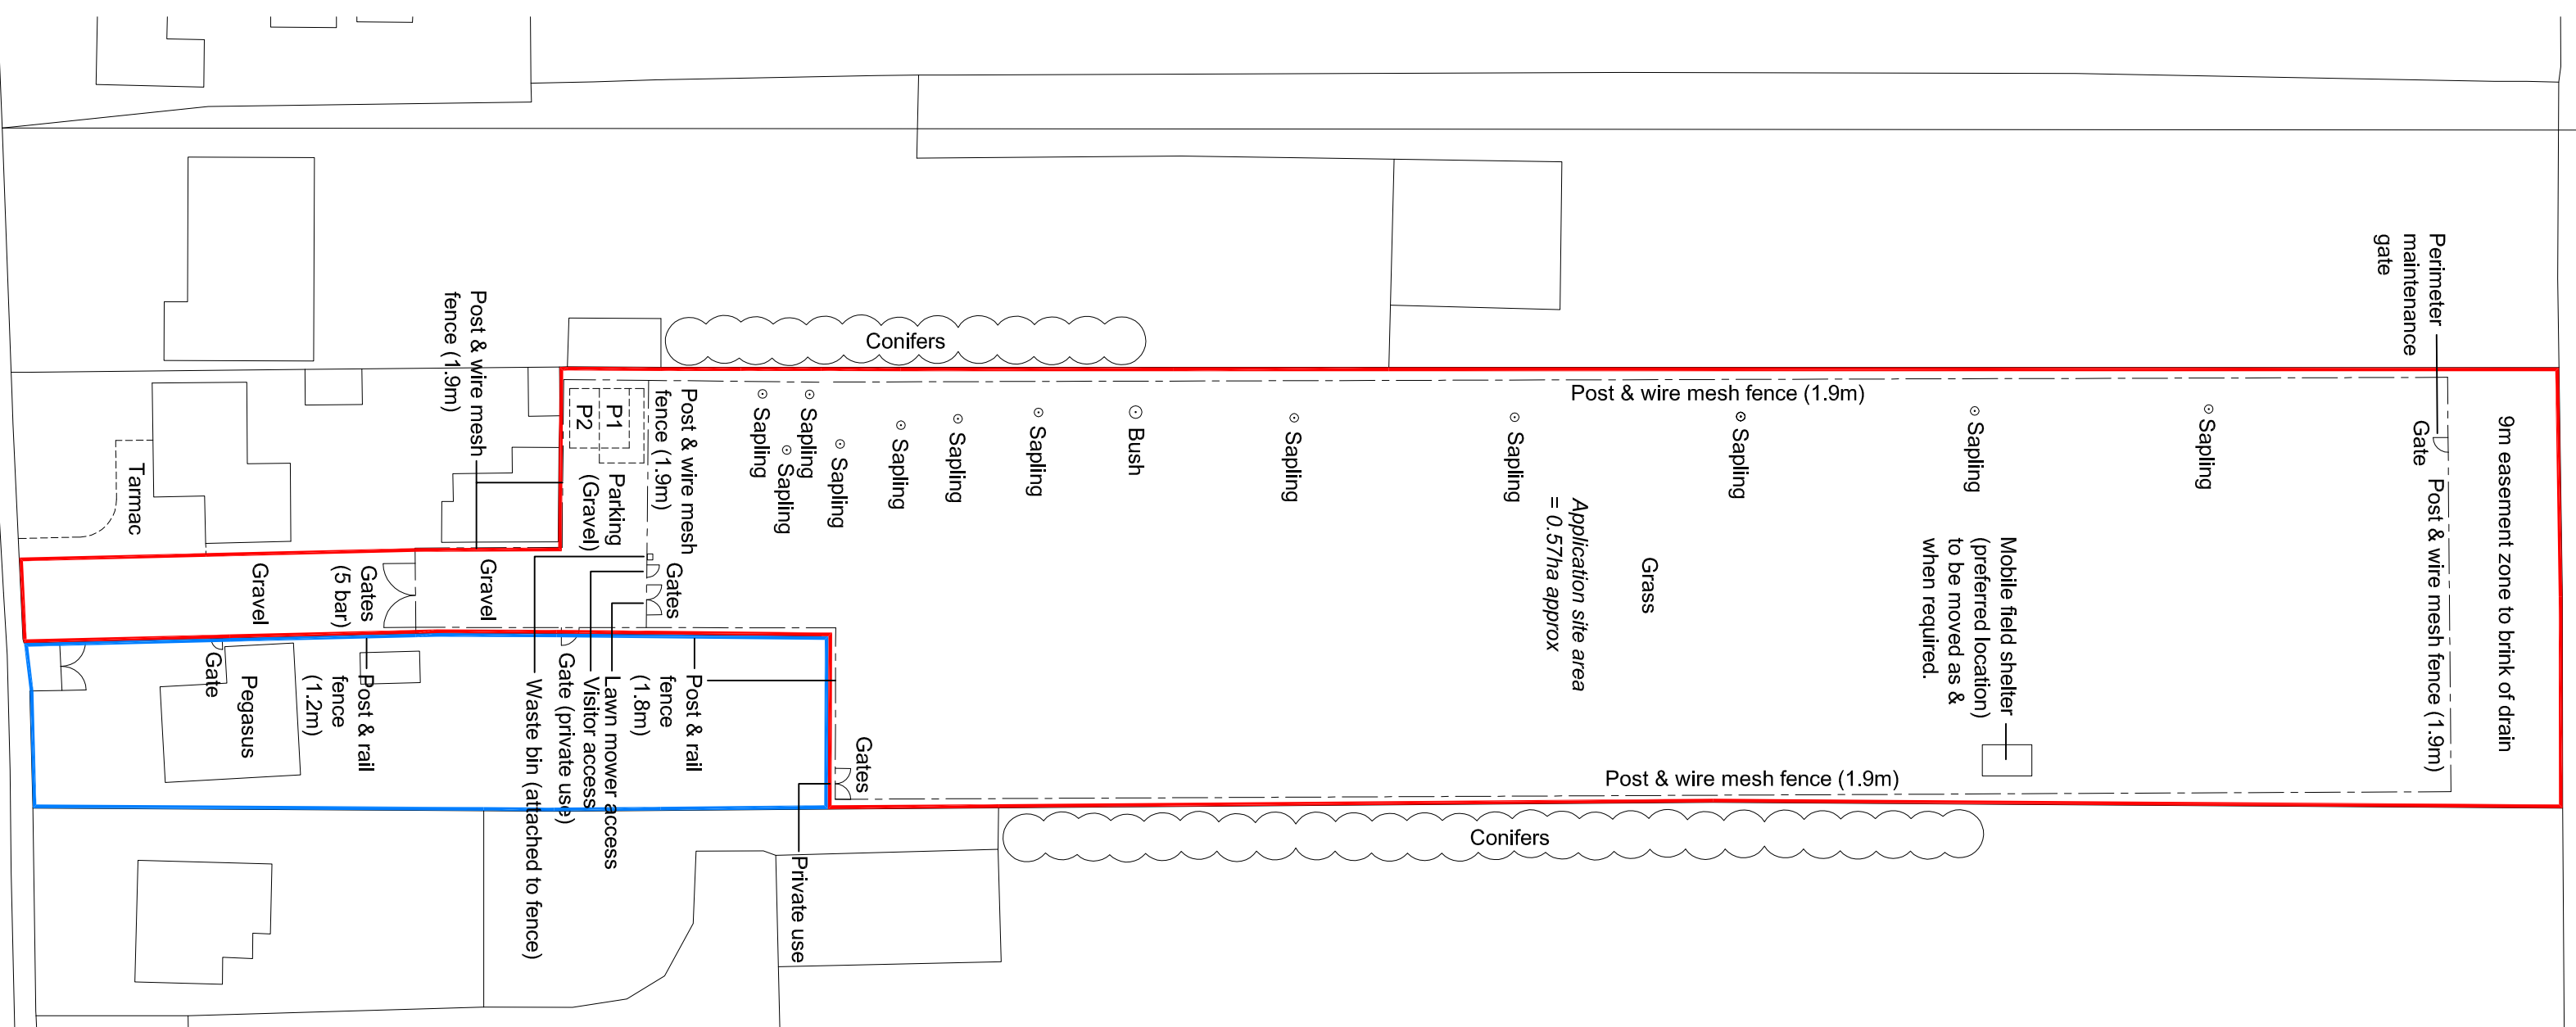
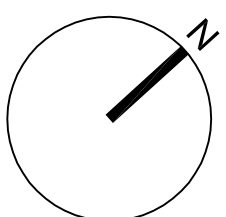


Registered office: 22 Church Street, Holbeach, Spalding, Lincs. PE12 7LL
 Andrew M Wright Ltd. Registered in England & Wales No. 33399024.

DO NOT SCALE

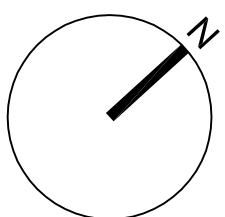

Proposed Block Plan (1:500)

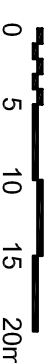

Location Plan (1:1250)

Revision:	Date:	Description:	Drawn:	Checked:
P2	10.08.22	Planning issue	AAW/ AMN	
P1	28.08.22	Planning issue	AAW/ AMV	
U2	27.08.22	Draft issue	AAW/ AMV	
D1	24.08.22	Draft issue	AAW/ AMV	

26 Joys Bank, Holbeach St Johns, Spalding, Lincs, PE12 8SD
Telephone: 01406 540573 Mobile: 07940 914778

Pegasus
Dawsmere Road
Gedney Drove End

Drawing Title:

Location Plan & Block Plans

Tracy Cloona

Drawn:	Checked:	Date:	Scale:	Paper Size:
AMW	AMW	24.06.22	As shown	A1
Job No.: 052202	Dwg No.: PD01	Stage: Planning	Revision: P2	

31