


BLAZEGATE, GEDNEY

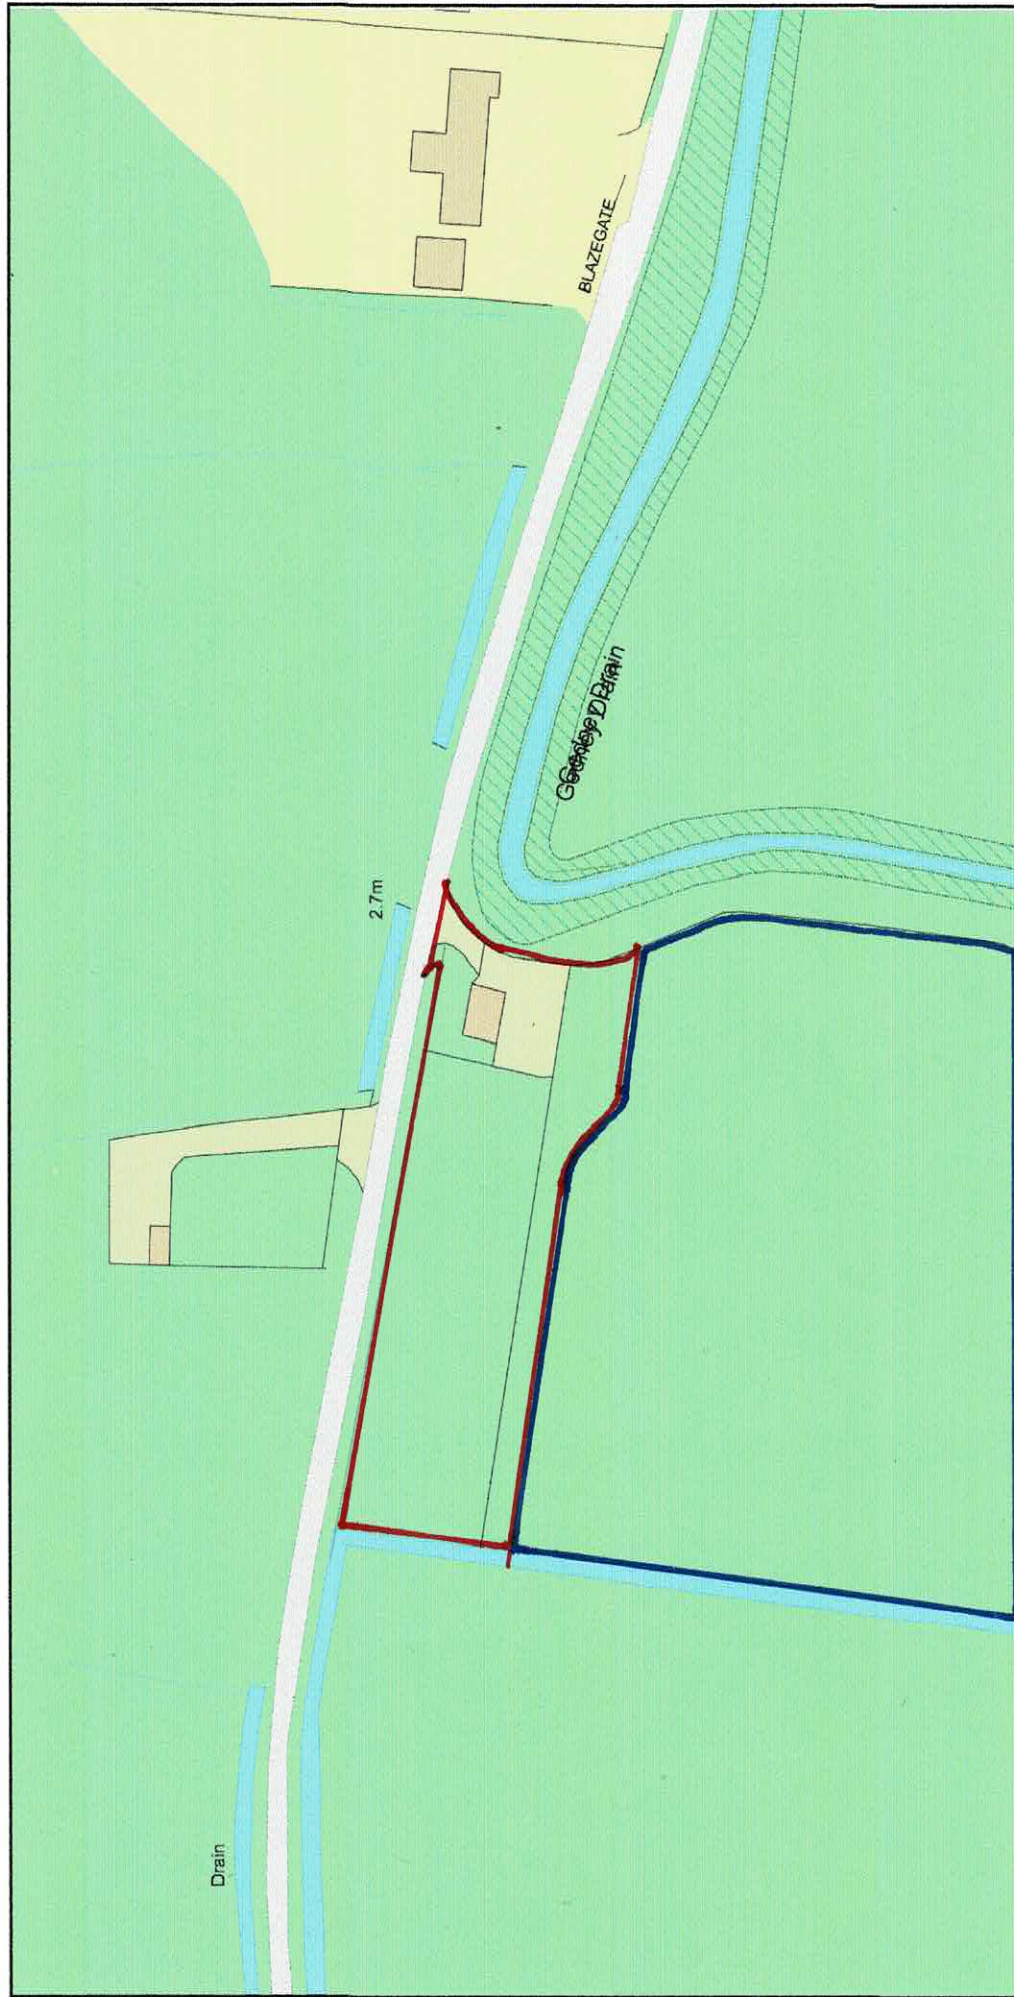

Plan Produced for: PHILIP BROWN ASSOCIATES

Date Produced: 07 Aug 2026

Plan Reference Number: TQRQM26219232442079

Scale: 1:1250 @ A4

© Crown copyright and database rights 2025 OS 100042766



DRG N° PBA01