


SITE LAYOUT PLAN

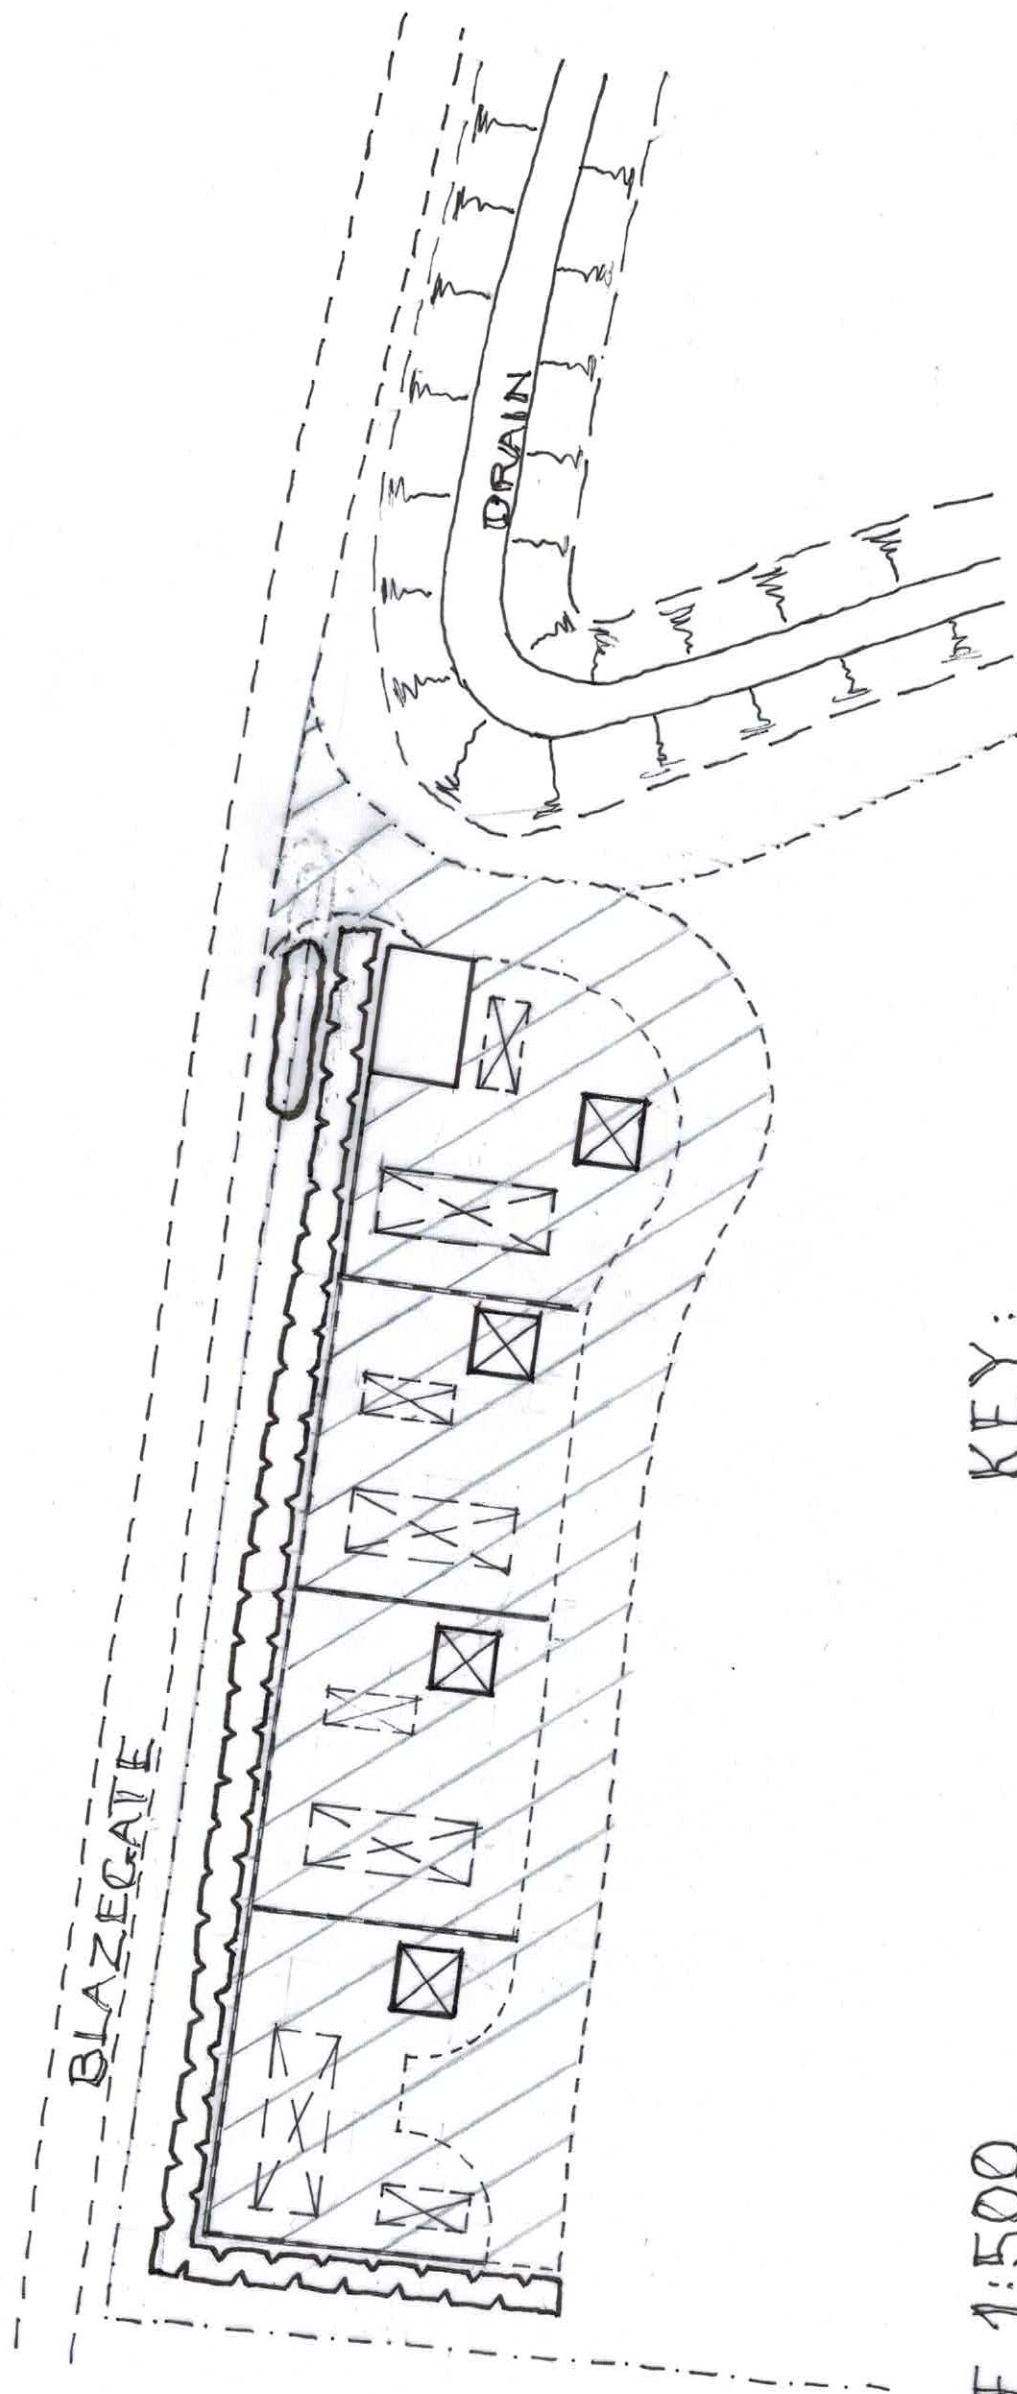


SCALE 1:500

KEY:

- | | |
|--|-------------------|
| | MOBILE HOME |
| | TOURER |
| | HARDSTANDING |
| | SCREEN FENCE |
| | PROPOSED HEDGEROW |
| | EXISTING HEDGE |
| | AMENITY BUILDING |

0 25

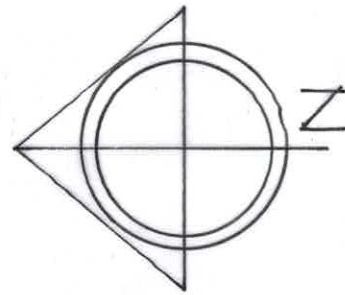

DRWG N° PBA 02