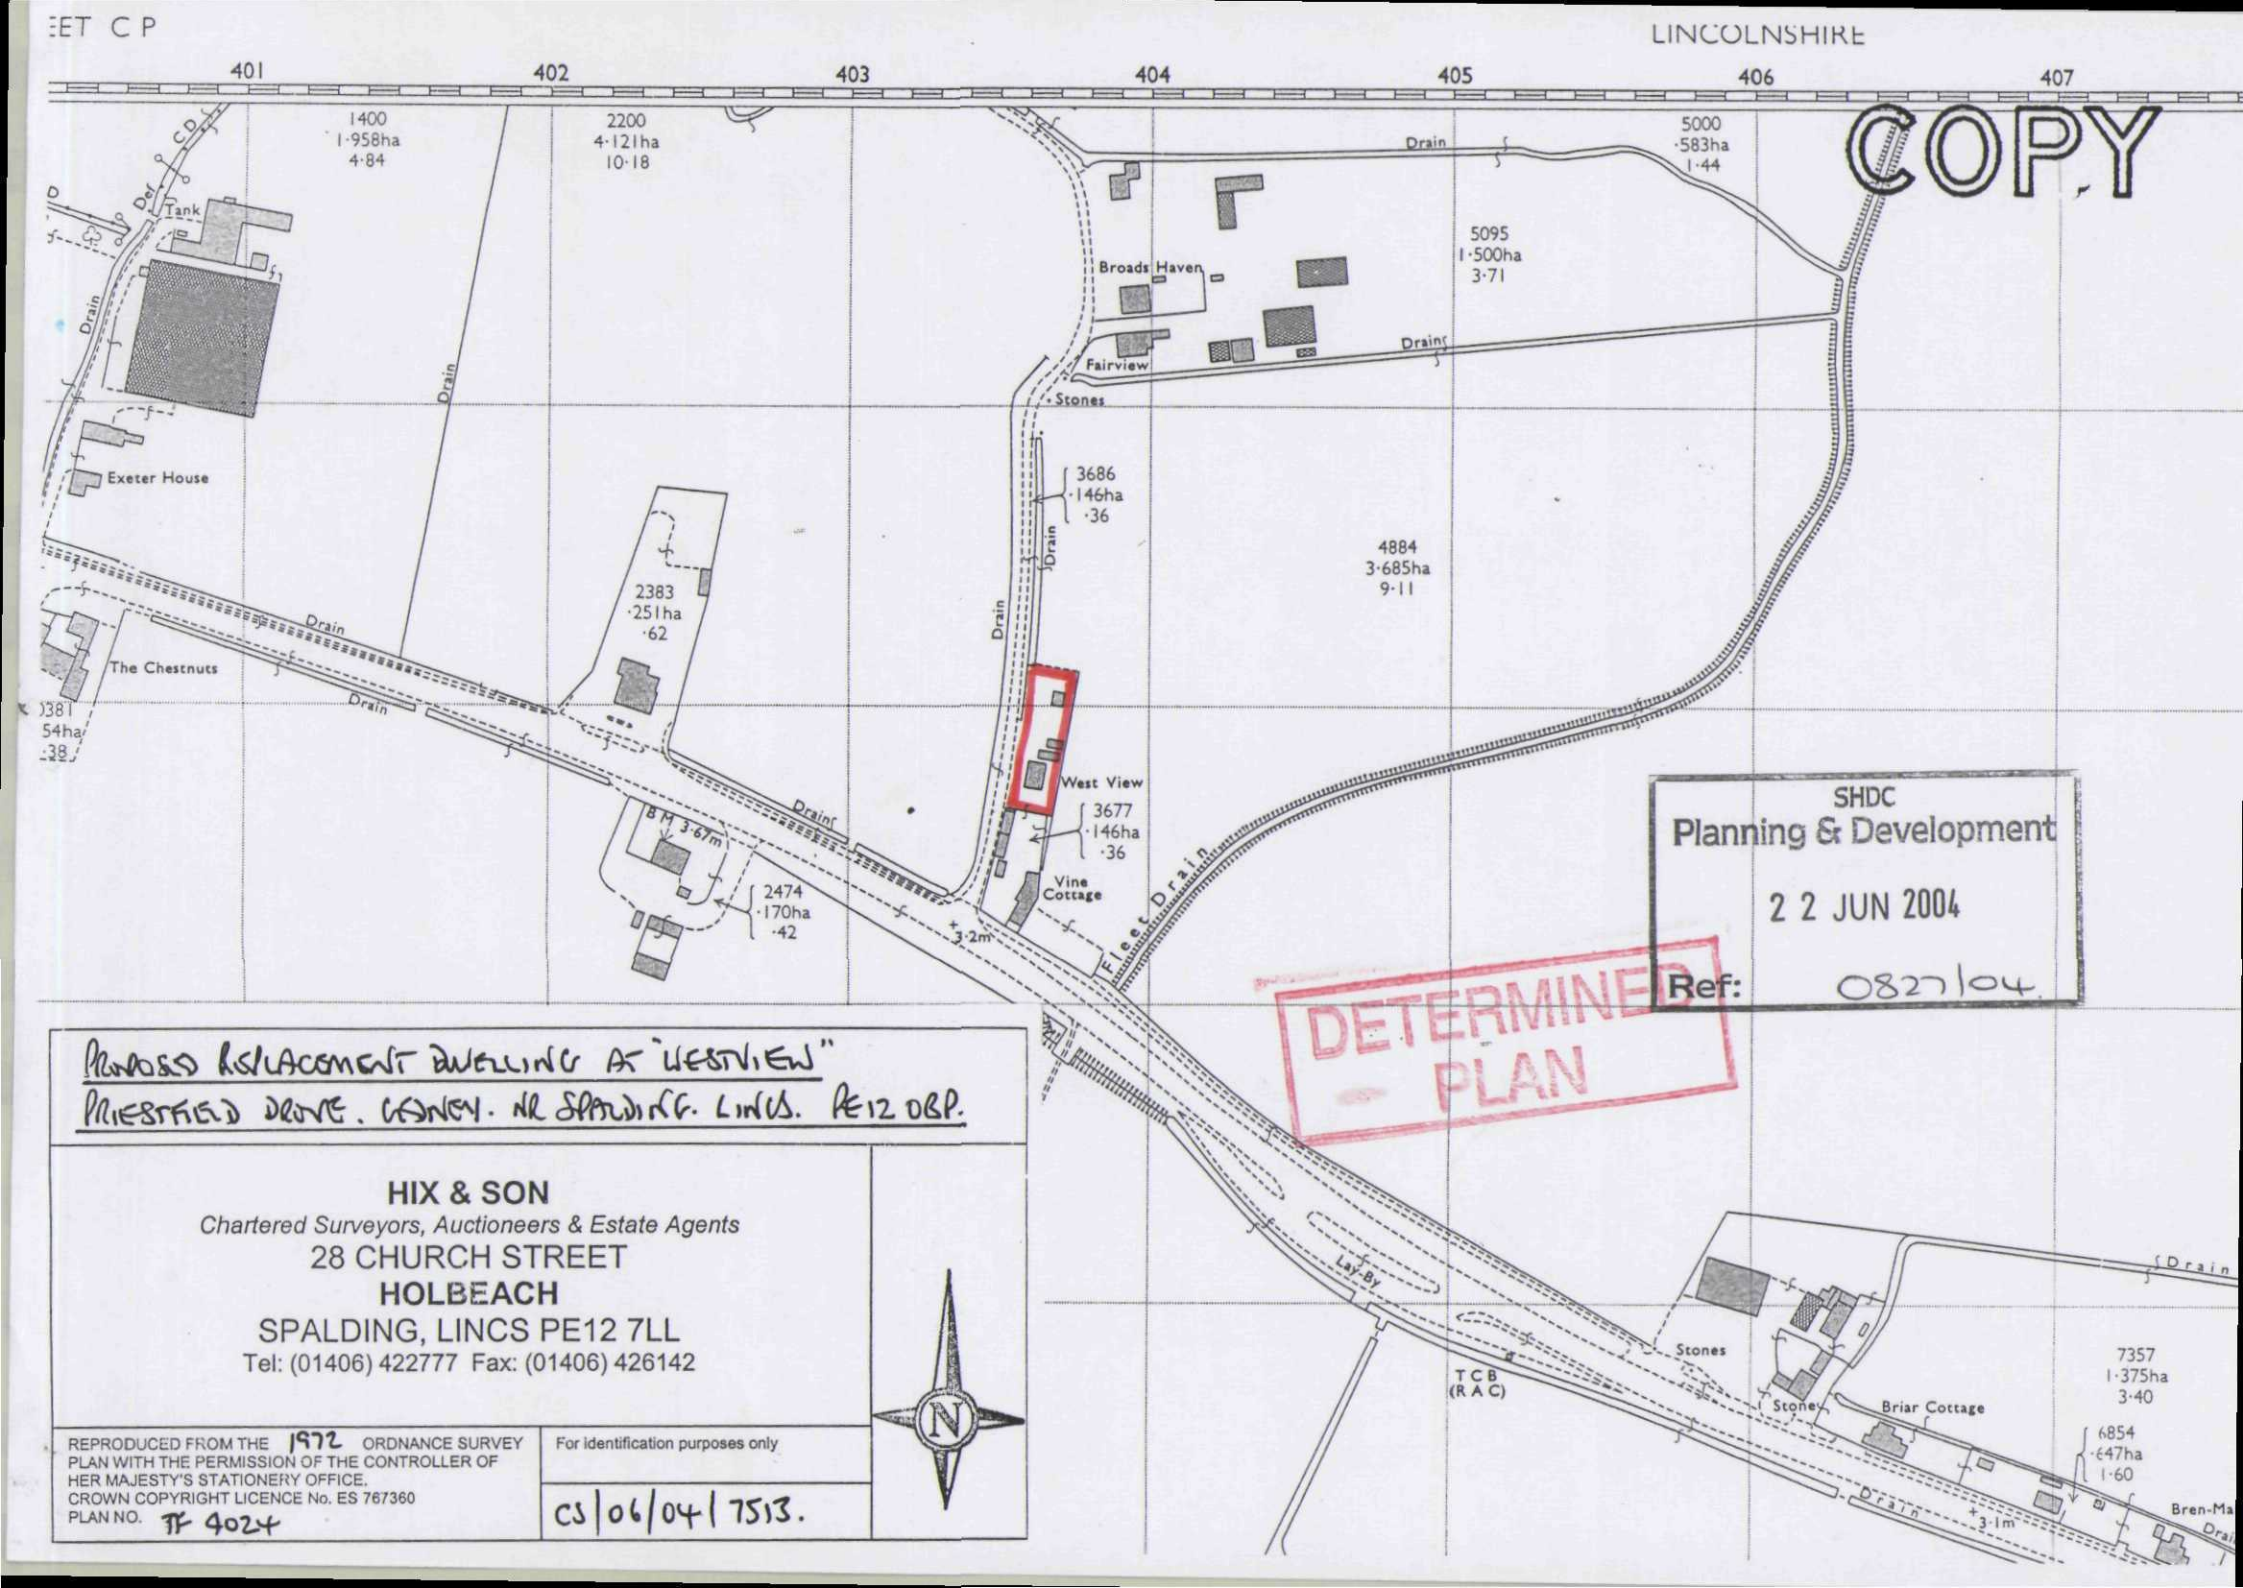

PROPOSED REPLACEMENT DWELLING AT "WESTVIEW"
PRIESTFIELD DRIVE. GEDNEY. NR SPALDING. LINCS. PE12 0BP.

HIX & SON
Chartered Surveyors, Auctioneers & Estate Agents
28 CHURCH STREET
HOLBEACH
SPALDING, LINCS PE12 7LL
Tel: (01406) 422777 Fax: (01406) 426142

REPRODUCED FROM THE 1972 ORDNANCE SURVEY PLAN WITH THE PERMISSION OF THE CONTROLLER OF HER MAJESTY'S STATIONERY OFFICE.
CROWN COPYRIGHT LICENCE No. ES 767360
PLAN NO. TF 4024

For identification purposes only

CS/06/04/7513.