Proposed New Dwelling

Ground Floor Plan 1:100

Aerial View 1:200

Block Plan 1:500

Long Sutton 1:250

GEDNEY ROAD

New Access

Bus Stop

EXISTING HAWTHORN HEDGE

3.0m

SUNRISE

COMMON HORSE CHESTNUT aesculus hippocastanum

Blackberry (rubus sp. Coesus) and Rambling Rose (Rosa regosa)

COMMON HAWTHORN (Crataegus monogyna)

BLACKTHORN SLOE (prunus spinosa)

BUNGALOW

SUNSET

SUN PATH

NOON

SYCAMORE (acer pseudoplatanus)

ELDER (Sambucus nigra)

EXISTING APPLE TREES.

EXISTING HAWTHORN HEDGE.

MAIN ROAD

TO BY-PASS

TOWN CENTRE

No. 93

No. 91


No. 83

No. 79


No. 77

SOUTH HOLLAND DISTRICT COUNCIL
HOUSING & PLANNING
25 JUL 1997
Ref: 0827/97

DETERMINED PLAN

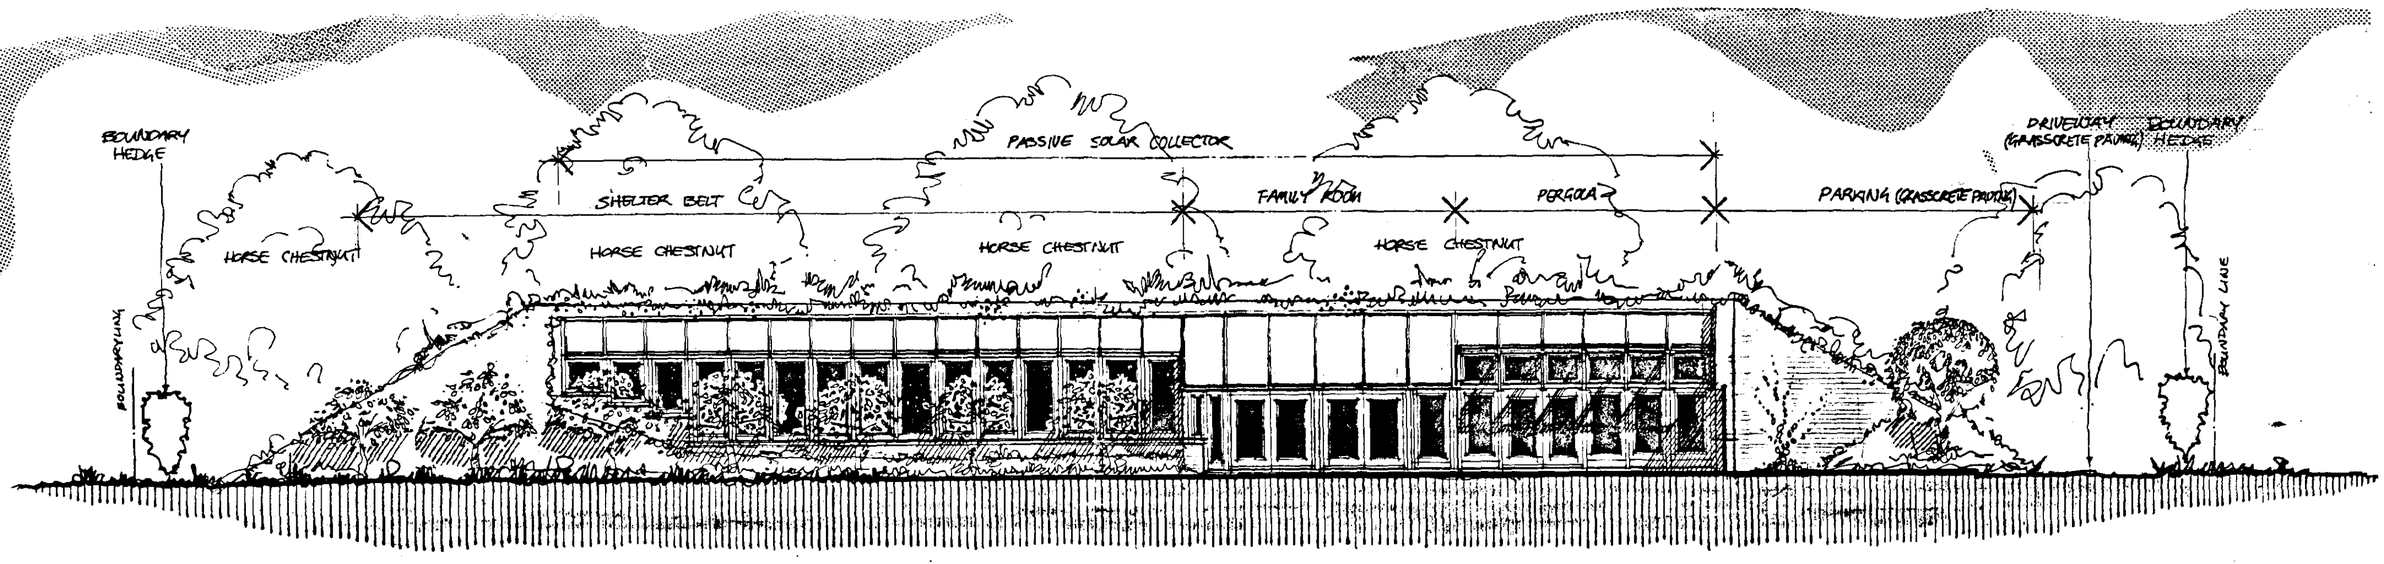


South West Elevation 1:100

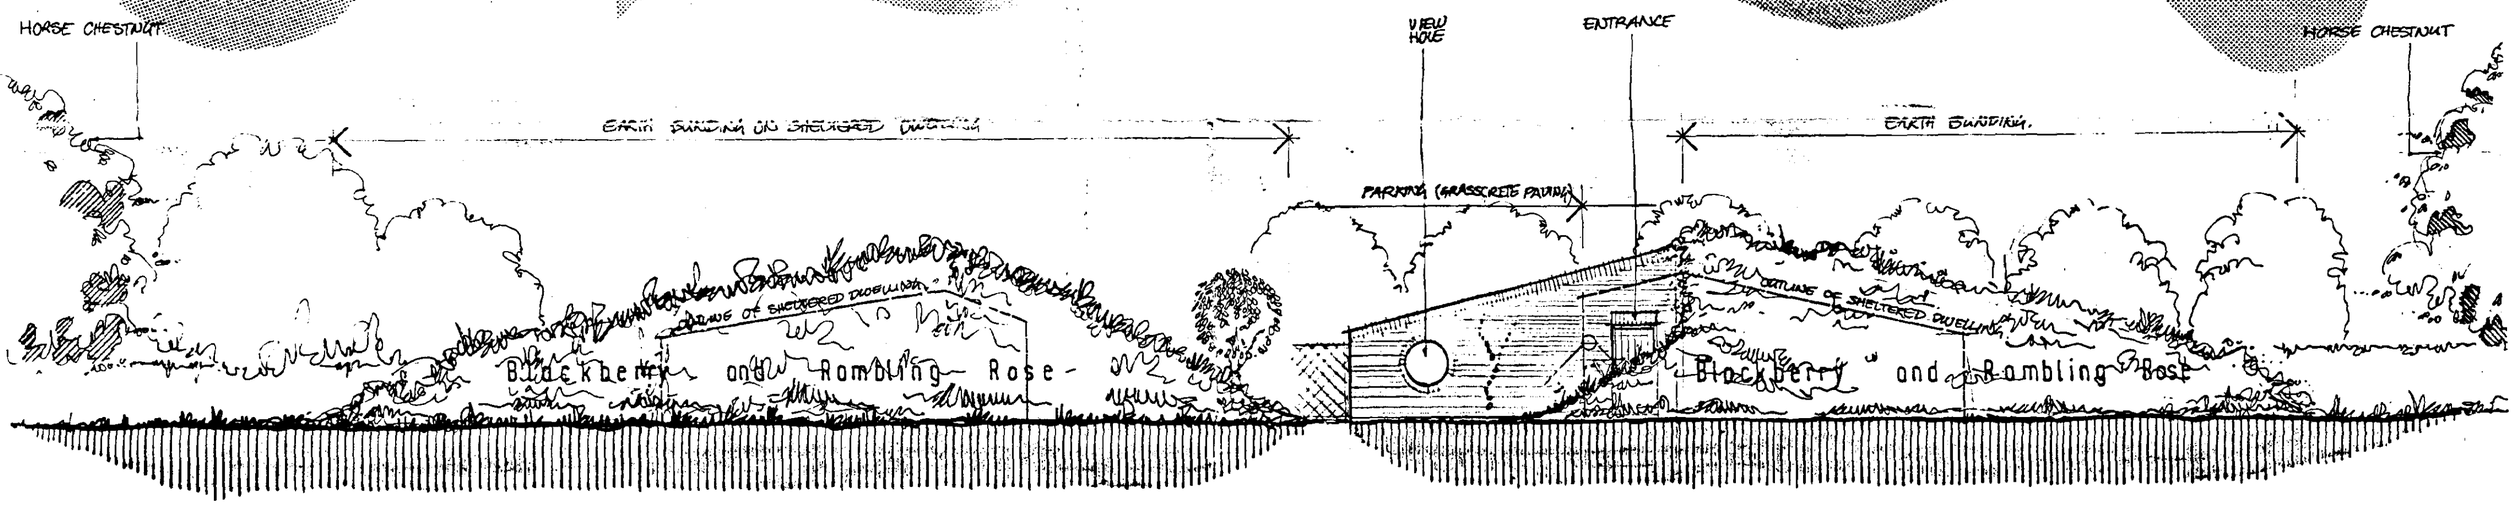


North West 1:100


South East 1:100

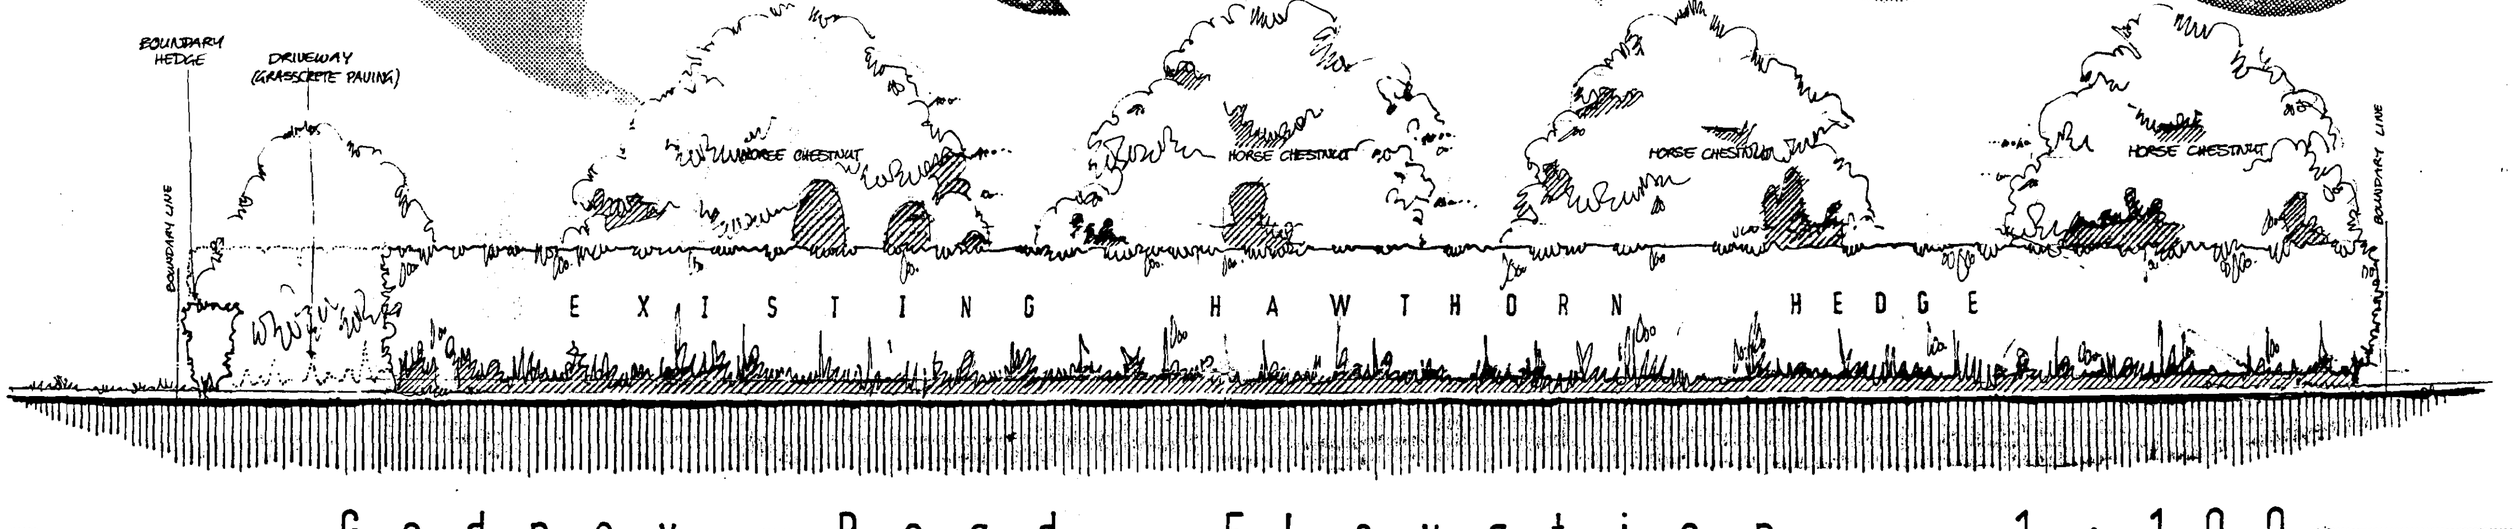

Gedney Road Elevation 1:100

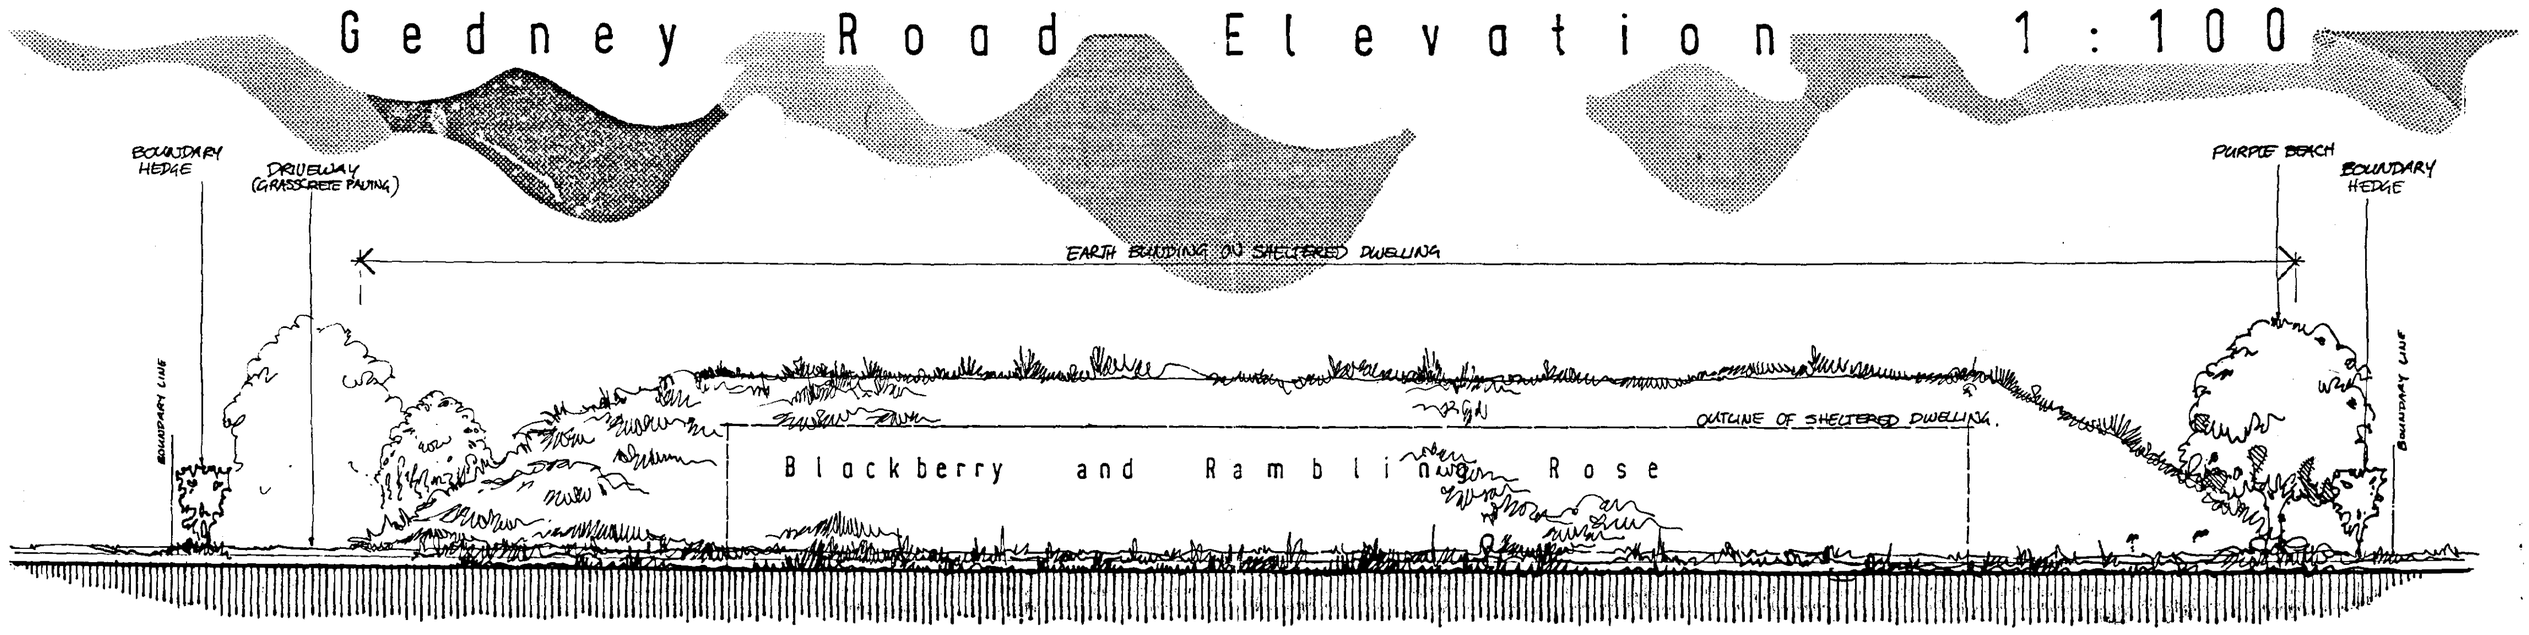

North East Elevation 1:100

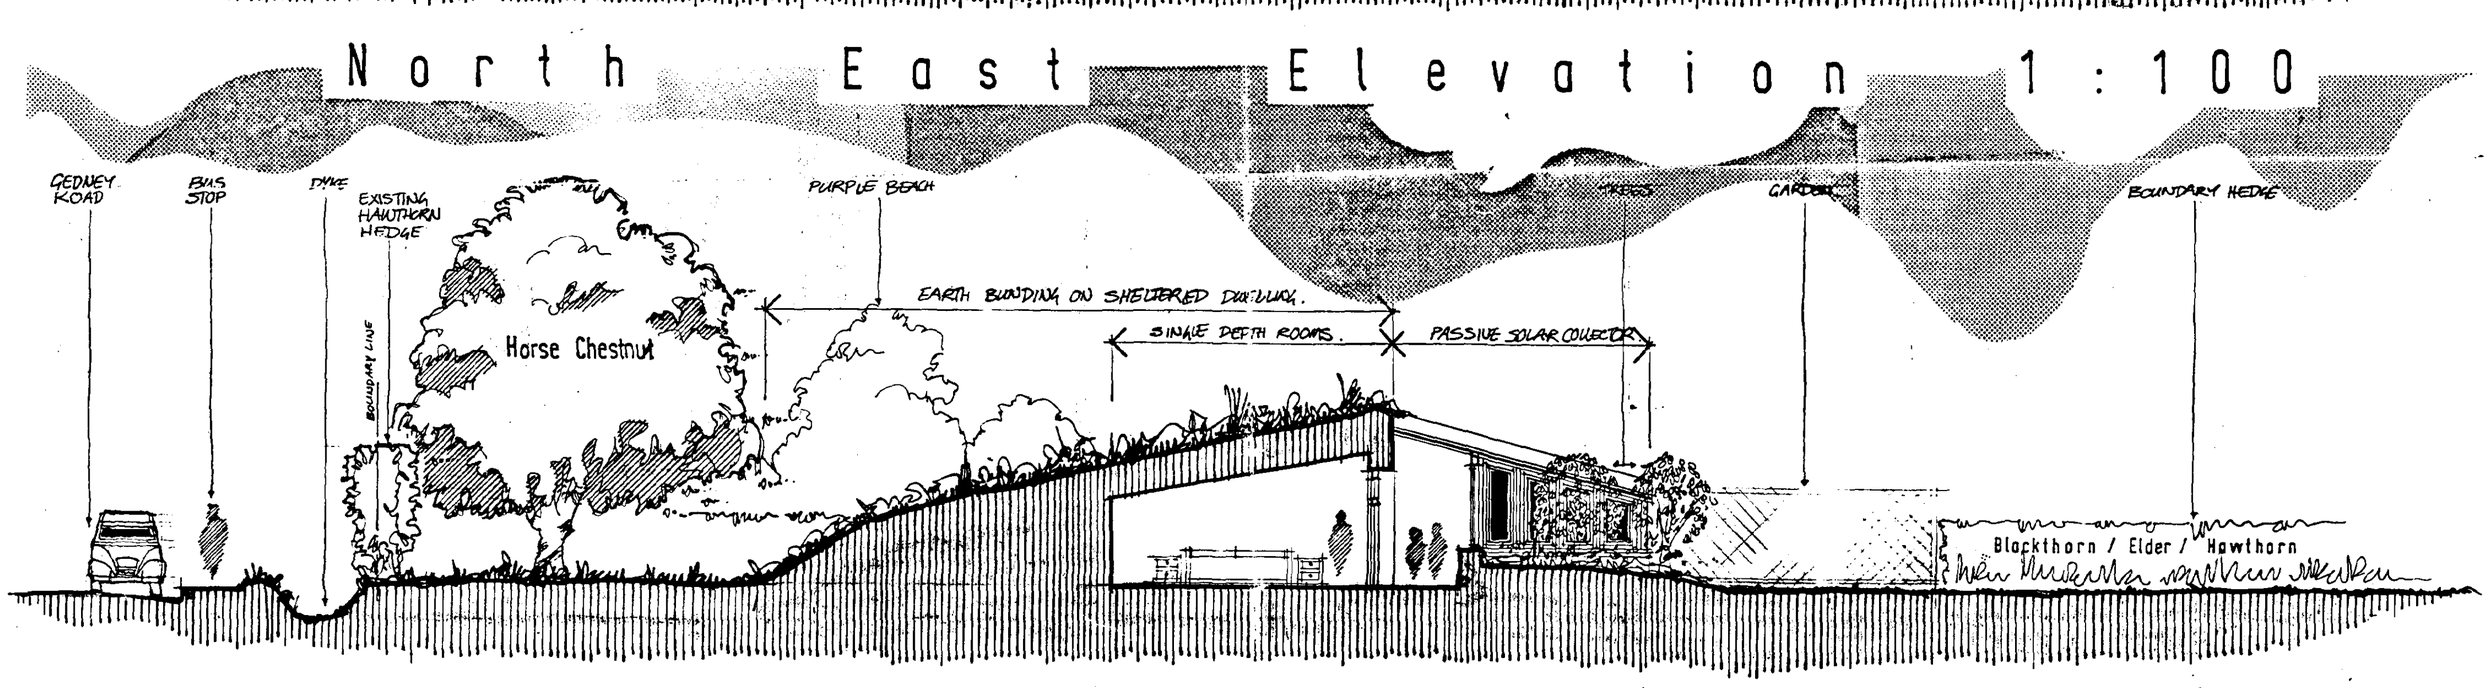

Section A-A 1:100

SCUTTERS
HOUSING & PLANNING
25 JUL 1997
Ref: 0824/97.
DETERMINED PLAN

Proposed New Dwelling

Adjacent No. 83, Gedney Rd., Long Sutton.

J HARRALL (Dip - Arch) 2 Post Office Lane Wisbech, Cambs. PE13 1HG. Tel: (01945) 476800.