



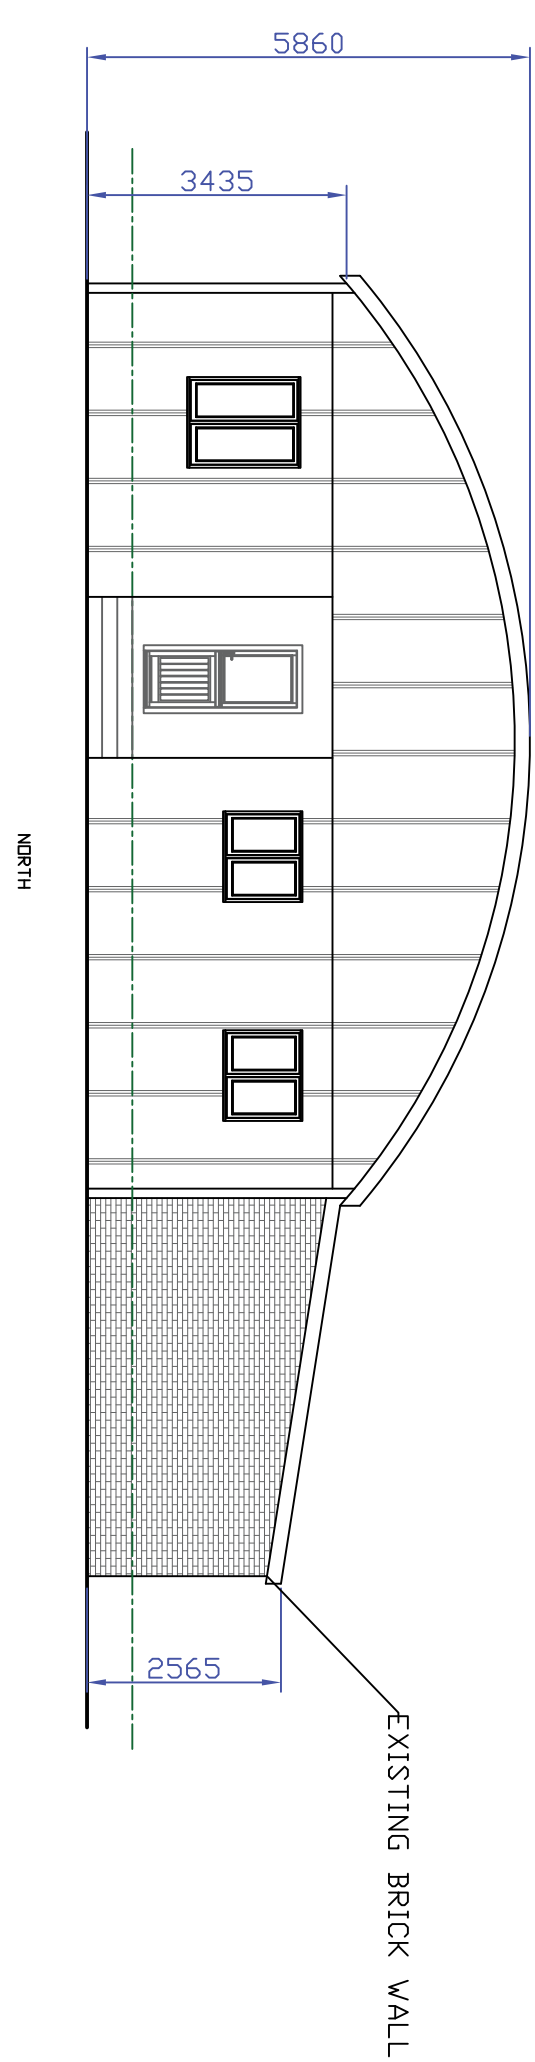

THIS DRAWING IS FOR PLANNING PURPOSES ONLY, WHERE RELEVANT, SIGNIFICANT HAZARDS HAVE BEEN IDENTIFIED ON THE DRAWING, HAZARDS WHICH SHOULD BE OBVIOUS TO A COMPETENT CONTRACTOR OR ARE UNFORESEEABLE HAVE NOT BEEN IDENTIFIED.

DO NOT SCALE FOR CRITICAL DIMENSIONS.

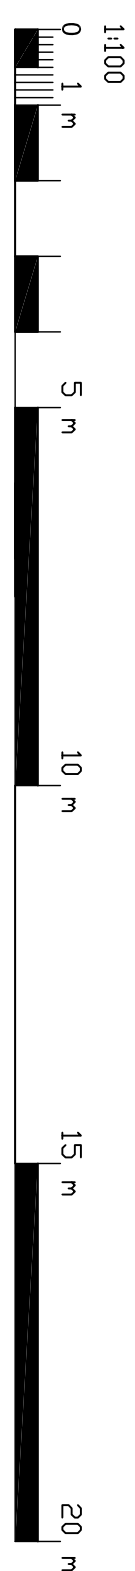

ADDRESS GREEN DYKE
POSTCODE PE12 0AJ
FOR CUNNINGTON
DRAWING PLAN+ELEVATIONS
DRAWING NO CUNNINGTON.PLE1
SCALE A1 - 1:100 DATE:26/07/19 DRA

DRAWN BY EB



Chartered Surveyors and Planning Consultants
The Old Market Office, 10 Rishbygate Street, Bury St Edmunds IP33 3AA
01284 753271 www.acorus.co.uk