


NORTH

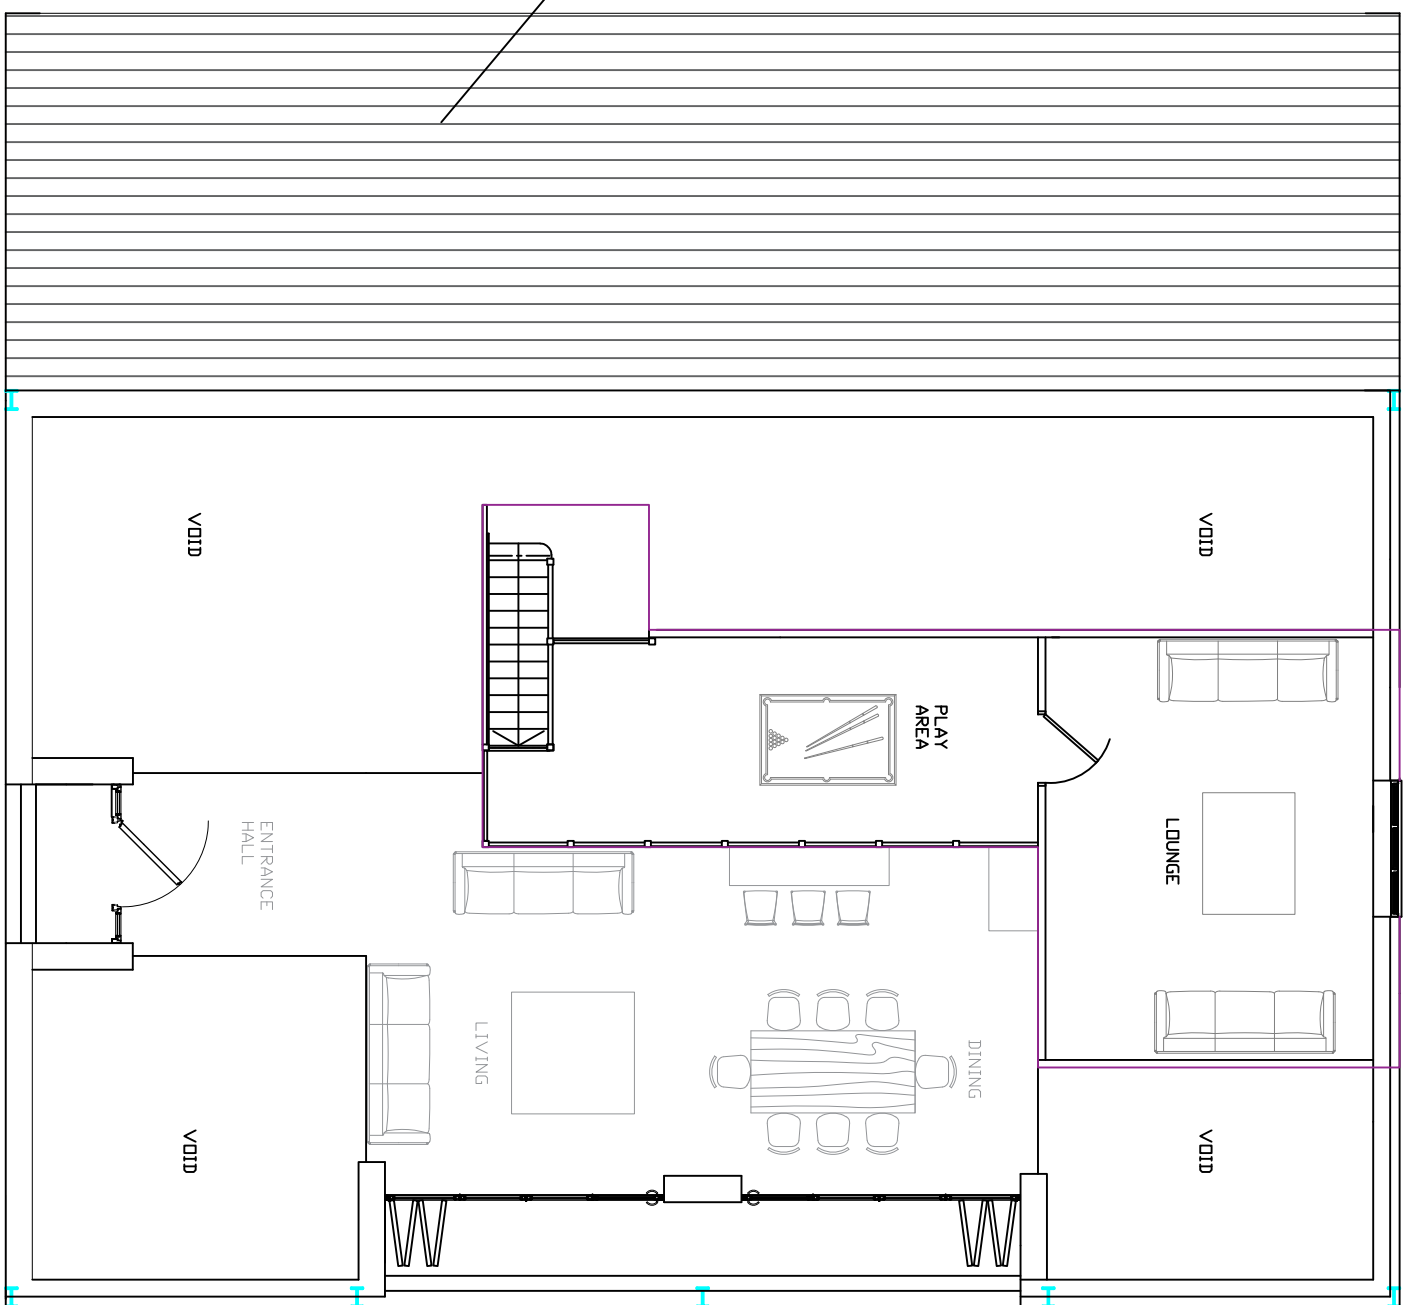

WEST

EAST




NORTH



ORANGE SURVEY DATA IS REPRODUCED WITH PERMISSION
©CROWN COPYRIGHT LICENCE NO. 10059466


THIS DRAWING IS FOR PLANNING PURPOSES ONLY. WHERE
RELEVANT, SIGNIFICANT HAZARDS HAVE BEEN IDENTIFIED ON
THE DRAWING. HAZARDS WHICH SHOULD BE OBVIOUS TO A
COMPETENT CONTRACTOR OR ARE UNPREDICTABLE HAVE
NOT BEEN IDENTIFIED.

DO NOT SCALE FOR CRITICAL DIMENSIONS.

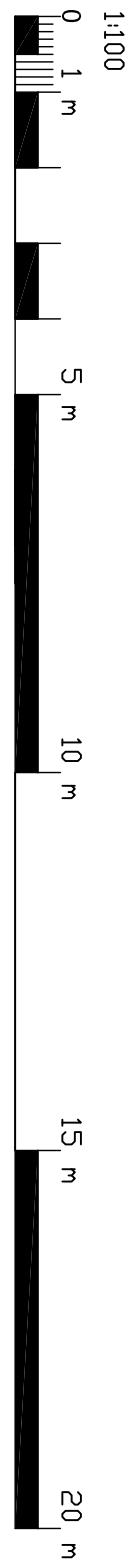

TIMBER CLADDING
EXISTING WALL
WITH RENDER FINISH


SOUTH

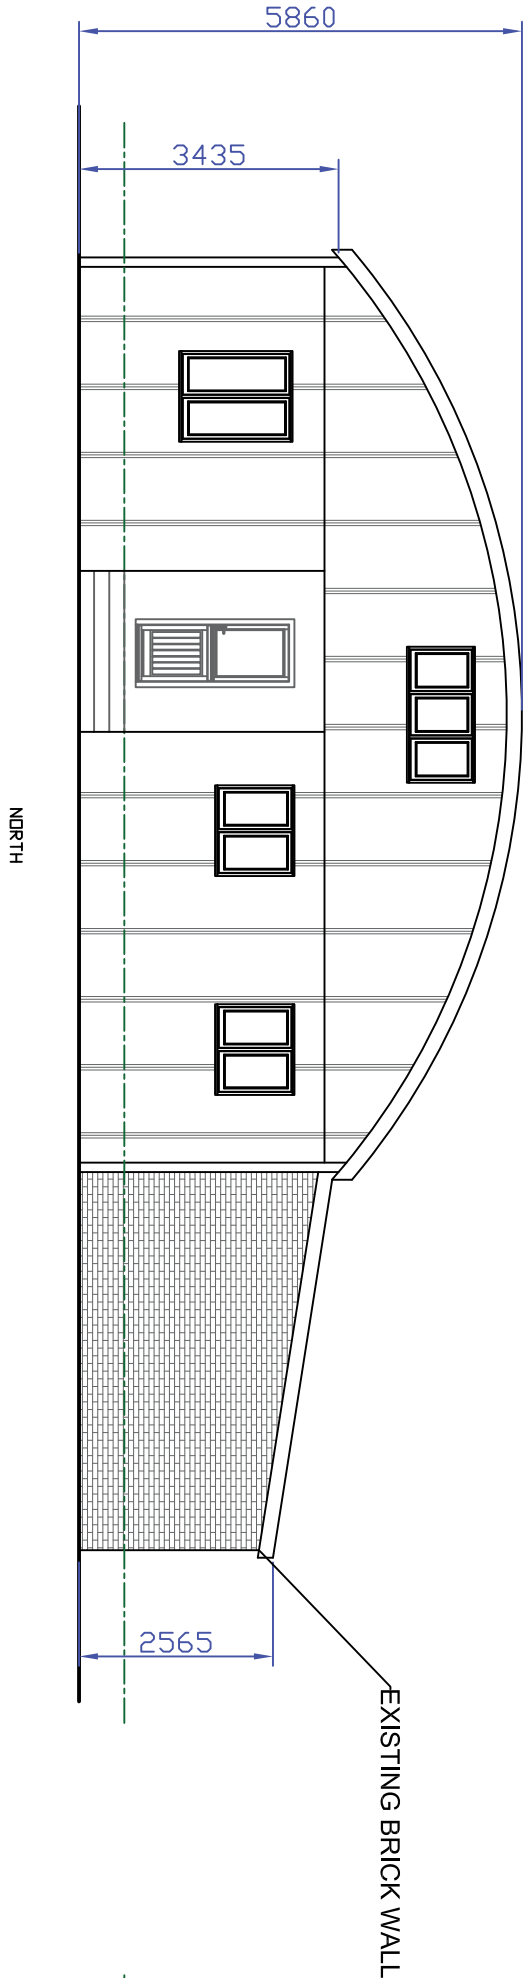

FLOOR LEVEL TO BE RAISED
INTERNALLY TO A MINIMUM OF
600 MM/ENVIRONMENT AGENCY
FLOOD RISK REQUIREMENTS

TIMBER CLADDING
EXISTING STRUCTURAL SUPPORT
600MM FLOOR RISE

WEST

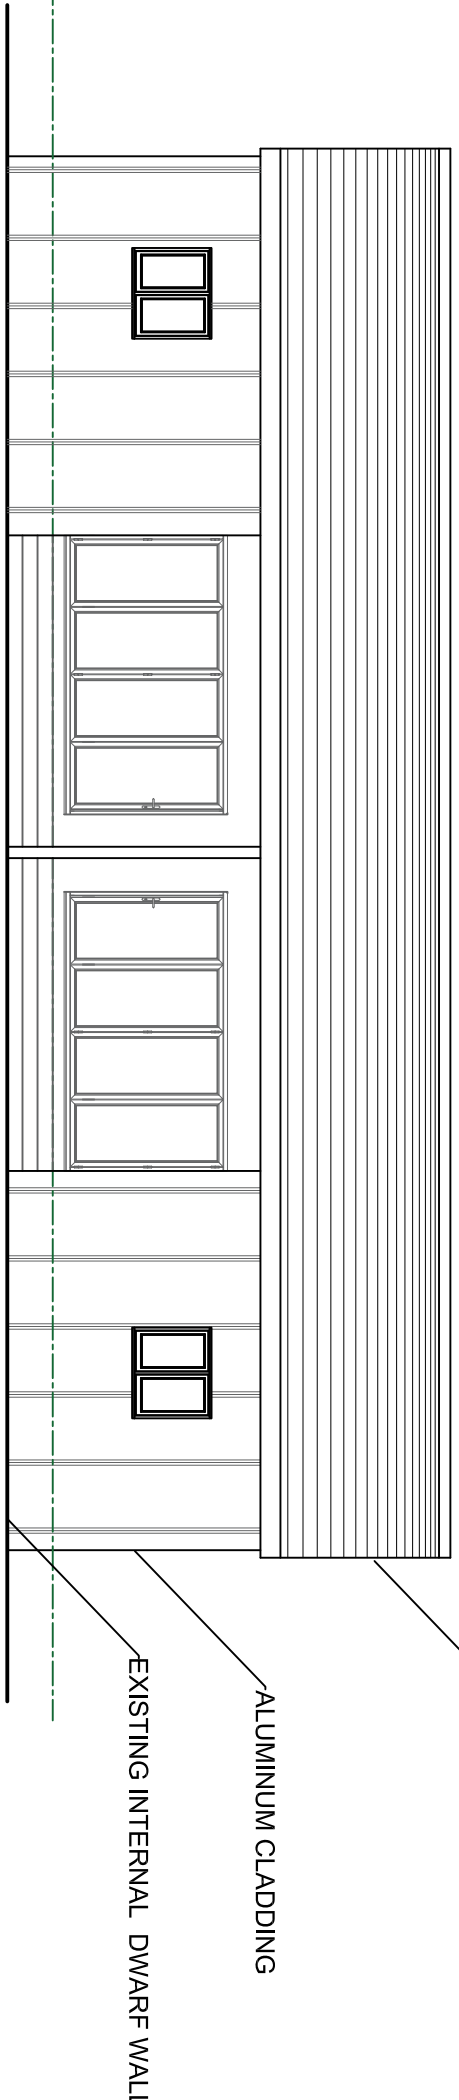

EAST

A REVISION UPSTAIRS ADDED FOR FLOOD RISK 25/09/19

PROJECT CONVERSION TO DWELLING

ADDRESS GREEN DYKE

POSTCODE PE12 0AJ

FOR CUNNINGTON

DRAWING PLAN/ELEVATIONS

SCALE A1 - 1:100 DATE 28/07/19 DRAWN BY EB

acorus rural property services

Chartered Surveyors and Planning Consultants
The Old Millers Office, 10 Reddygate Street, Bury St Edmunds IP33 3AA
01284 753271 www.acorus.co.uk