
SOUTH HOLLAND DC
HOUSING & PLANNING
19 AUG 1999
0829/99

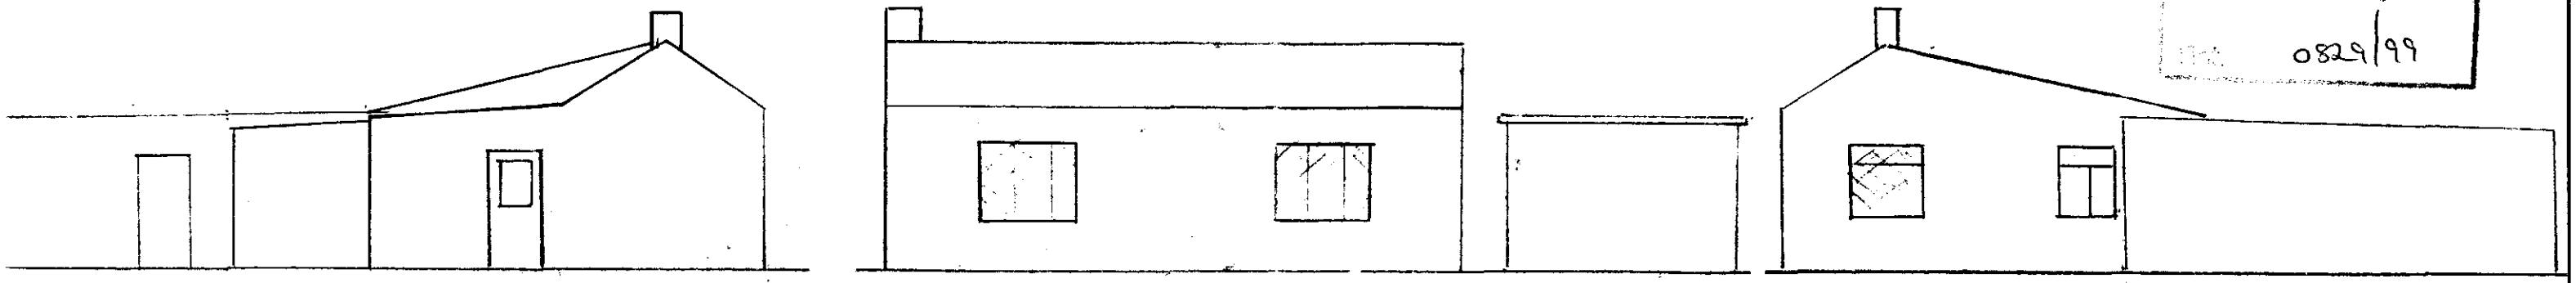

1/100

HEIGHT OF PROPOSED BUILDING 2·51 M.


CONSTRUCTION :-

18" x 9" x 4" CONCRETE BLOCKWORK WITH 9" x 9" PIERS HALFWAY ALONG 7·08M WALLS.


~~END WALL FACING MARSH ROAD~~ TO BE RENDERED AND PAINTED TO MATCH BUNGALOW. (See letter dated 27/9/99).

FLAT BOARDED & FELTED ROOF SLOPING TO REAR FOR DRAINAGE.

SURFACE WATER DRAINED TO SOAKAWAY.

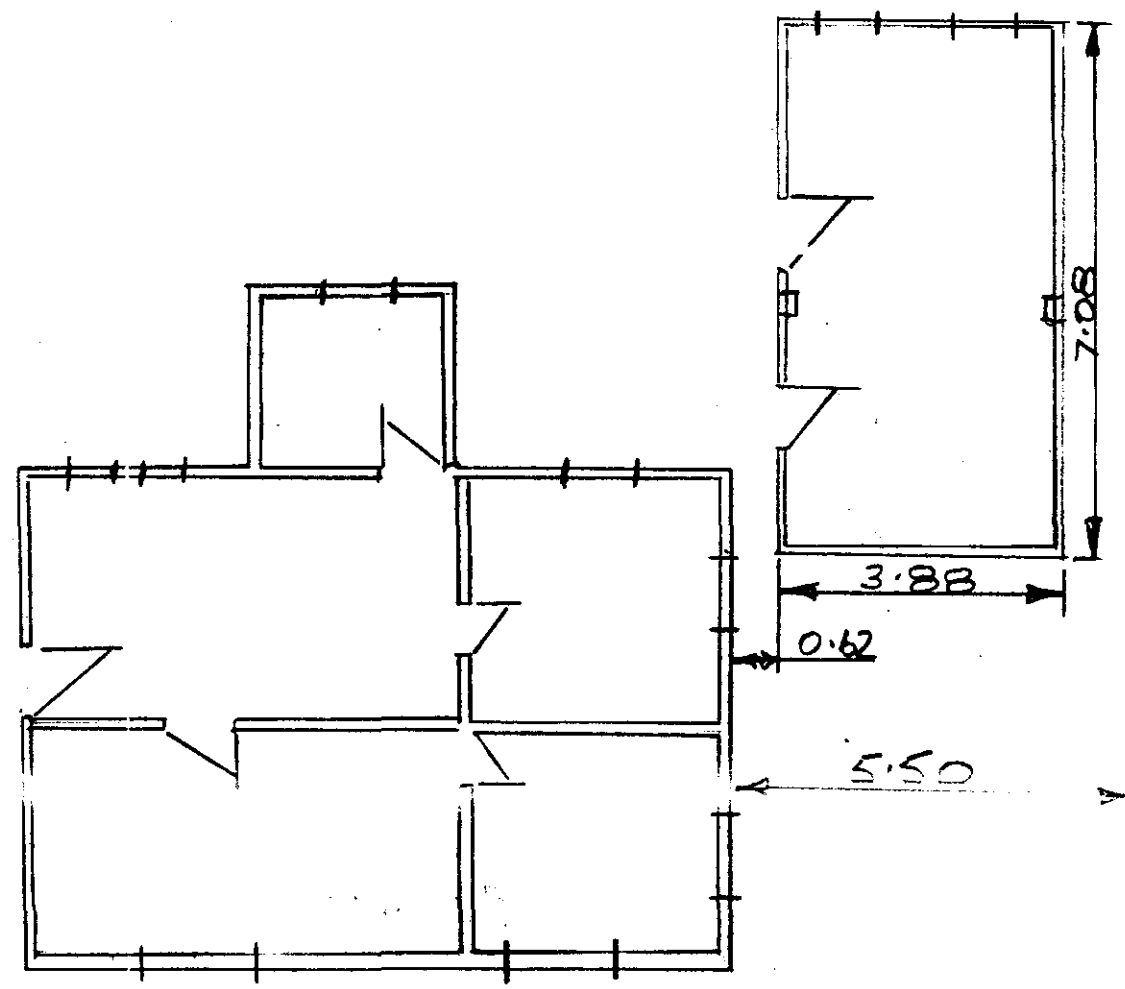

1/100

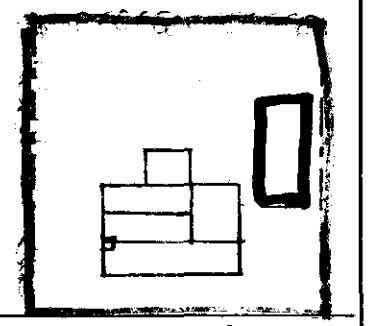

~~1/2500~~

1:500

BOUNDARY

PROPOSED DEVELOPMENT AT WHEEL BUNGALOW GEDNEY DROVE END.


REPLACEMENT OF TIMBER GARAGE WITH RECREATION / STORE ROOM

30/6/1999

DETERMINED PLAN

MARSH ROAD

SOUTH HOLLAND DC
HOUSING & PLANNING
19 AUG 1999
Ref. 0829/99

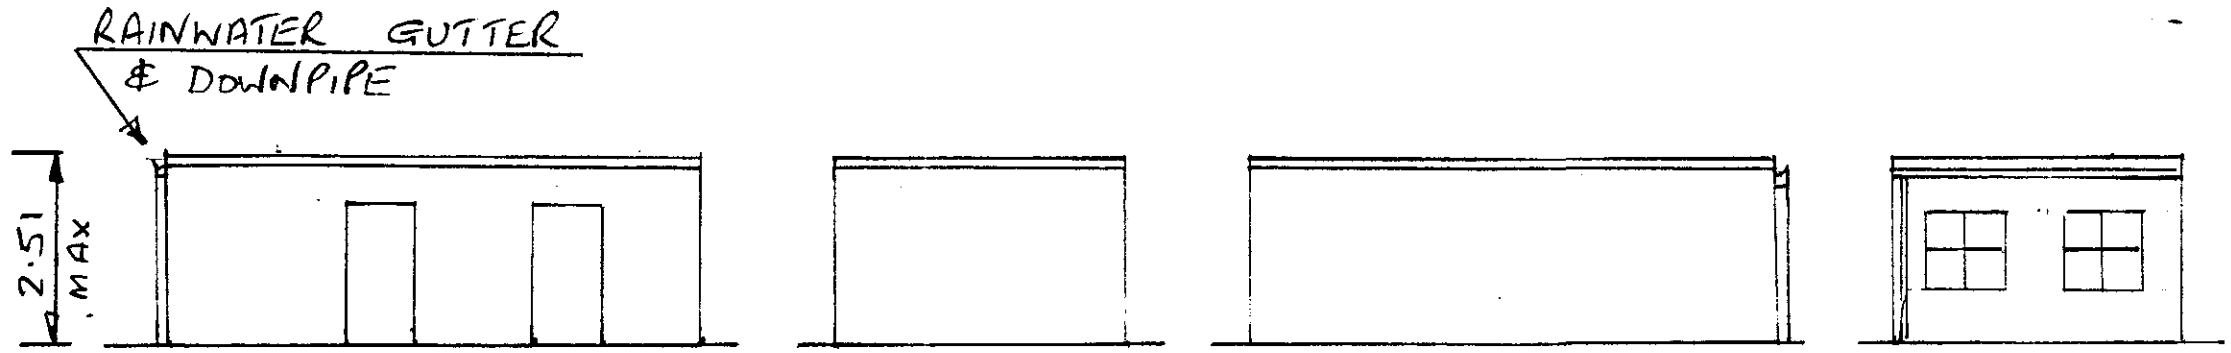

1/100

DETERMINED
PLAN

ELEVATIONS OF PROPOSED RECEPTION / STORE ROOM AT WHEEL BUNGALOW. GEDNEY DROVE END.

30/6/99