
PROJECT: PROPOSED EXTENSION WORKS INCL.
NEW DETACHED GARAGES.
(REVISED GARAGE LAYOUT)

SITE: 7-8 COWSMERE PARK,
COWSMERE, LINCS.

CLIENT: MR T. S. DAY

SHDC
PLANNING & DEVELOPMENT
01 OCT 2003
Ref. 0833/03

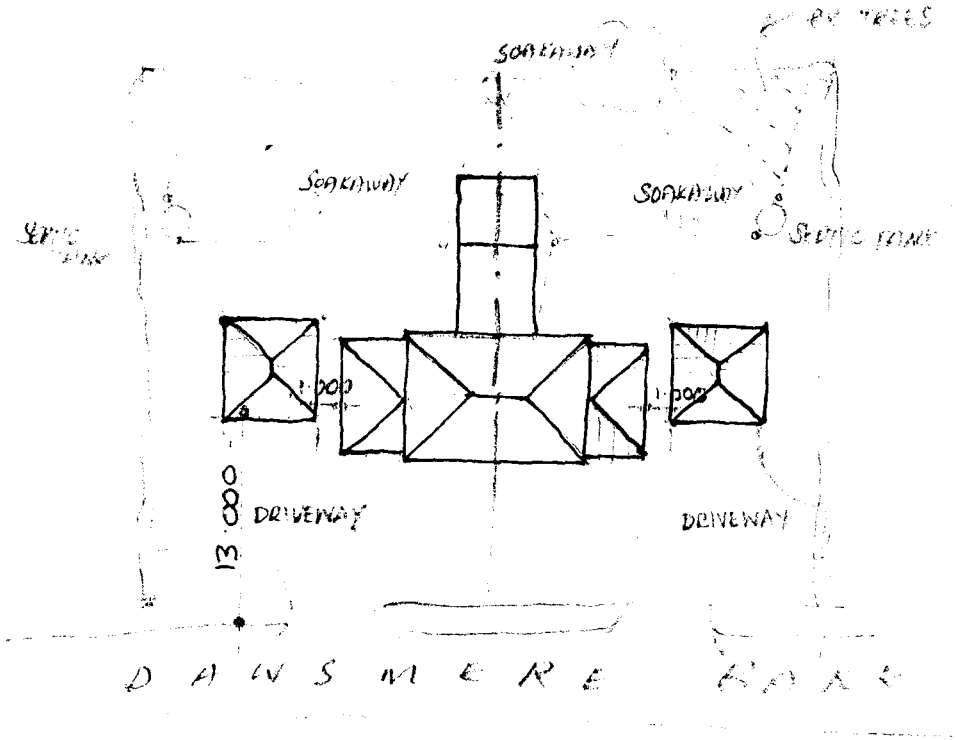


SITE LAYOUT
SCALE 1:500

PROJECT: PROPOSED EXTENSION WORKS INCL.
NEW DETACHED GARAGES.
(REVISED GARAGE LAYOUT) SEPT 03

SITE 7-8 DAWSMERE BANK.
DAWSMERE. LINCS.


CLIENT: MR T. S. DAY

Development
NOV 2003
No 0833/03

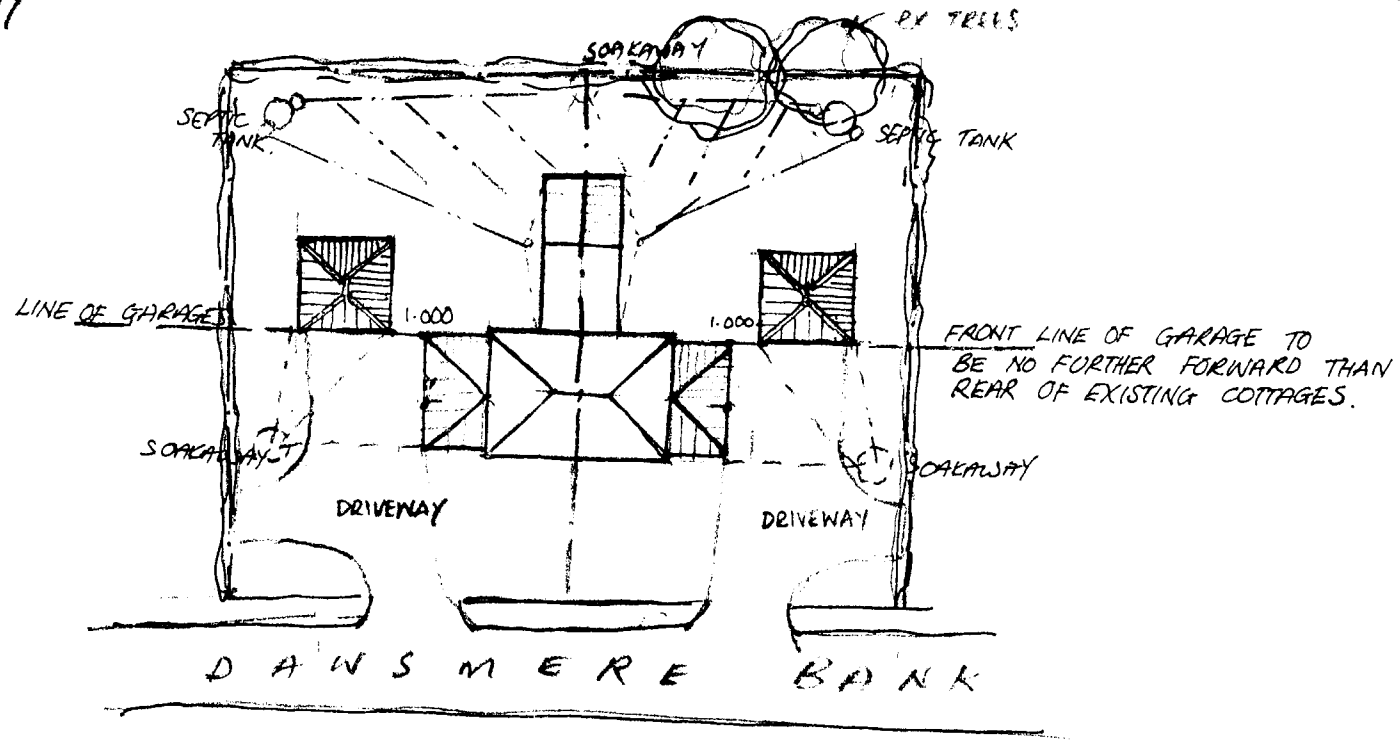


SITE LAYOUT

SCALE 1:500.

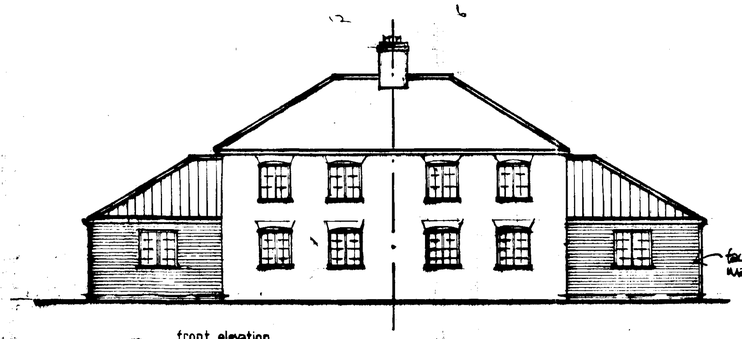


front elevation


facing bricks to match existing house

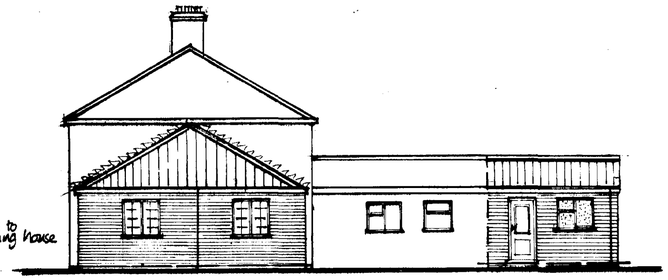


side elevation

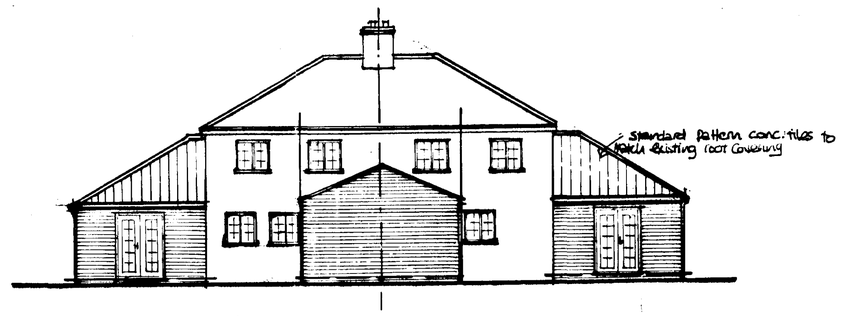

rear elevation

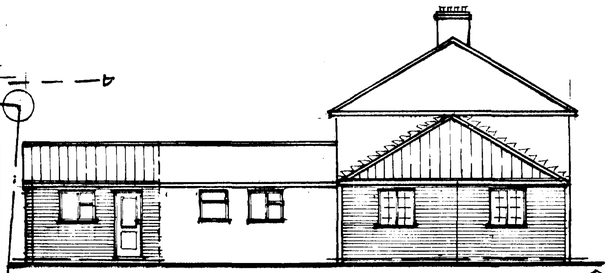


side elevation

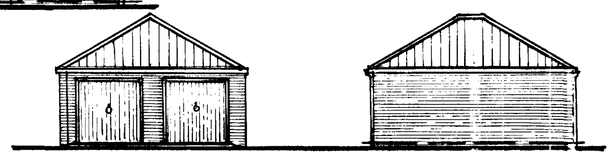


side elevation

front elevation (onto road)

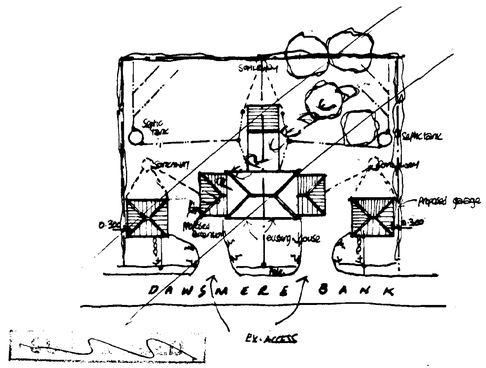


site layout
scale . 1:500 .

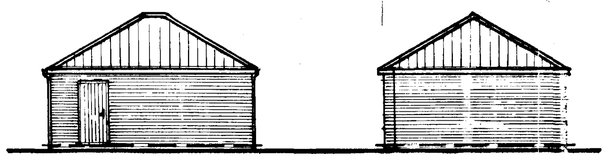

rear elevation

side elevation

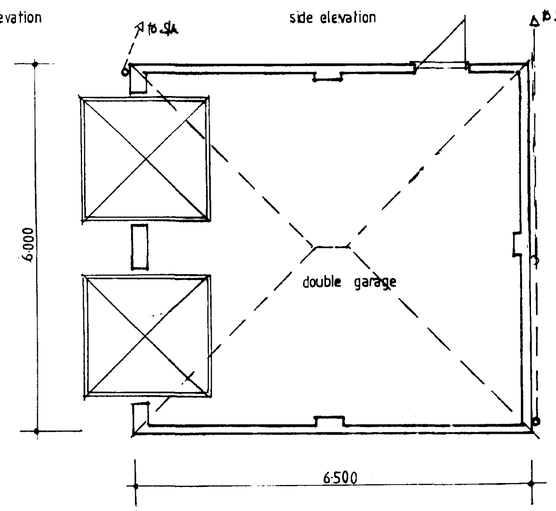

DETERMINED PLAN

project : proposed extensions and modernisation works to pair of houses incl. new detached garages.

site : 7 - 8, Dawsmere Bank, Dawsmere . Lincs.

client : Mr T. S. Day.

scale : 1:50, 1:100.

date : June, 03.

SKDC
Planning & Development
02 JUL 2003
Ref 0833/03