



FRONT ELEVATION

SIDE ELEVATION

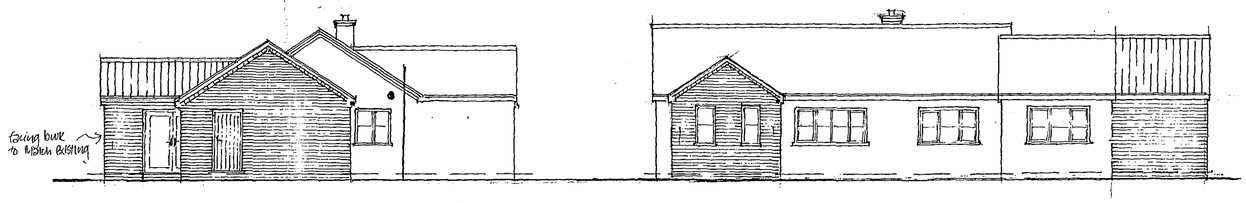


SIDE ELEVATION

REAR ELEVATION

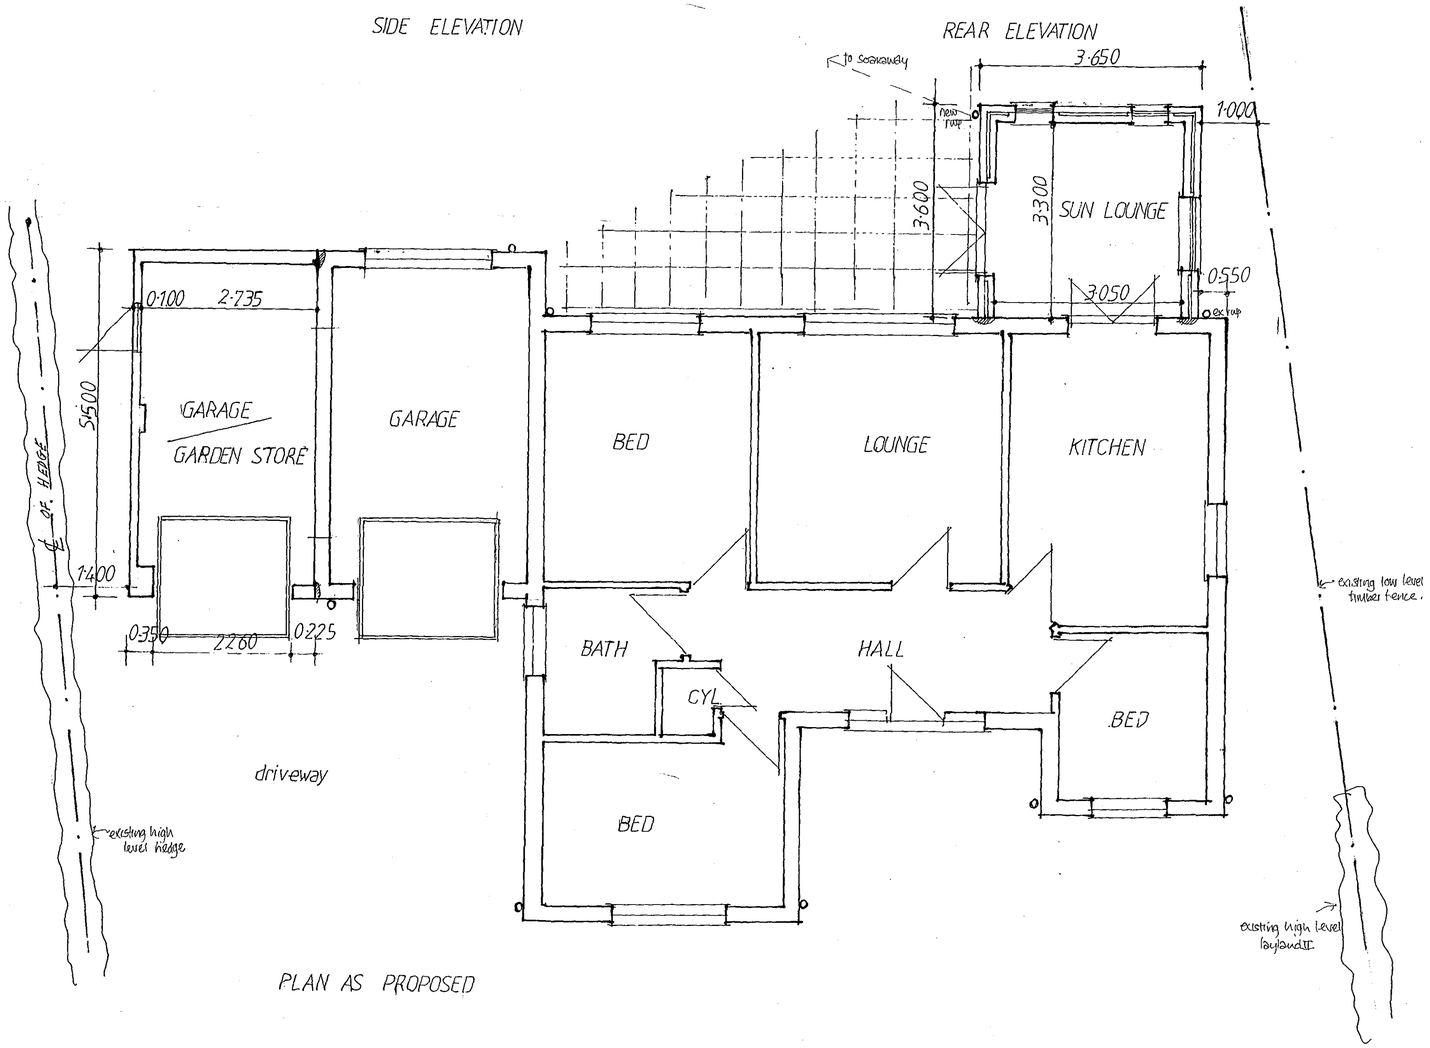

PLAN AS PROPOSED

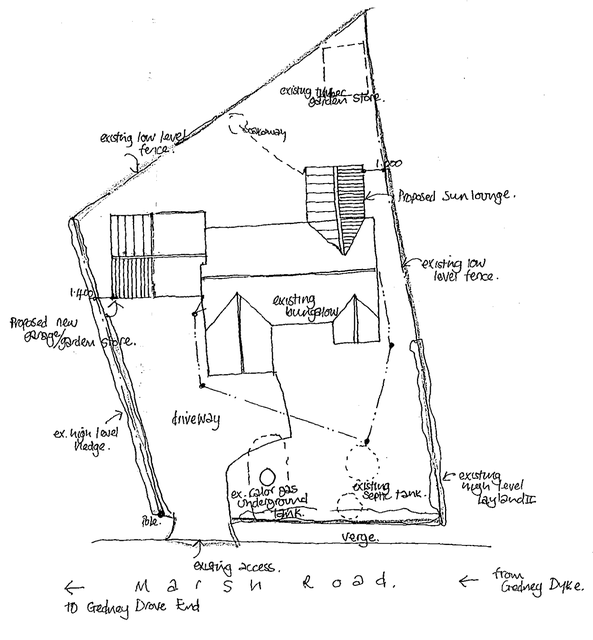

project: PROPOSED NEW SUN-LOUNGE EXTENSION TO REAR AND GARAGE/GARDEN STORE TO SIDE OF BUNGALOW.

site 'THE BUNGALOW,' MARSH ROAD, GEDNEY DYKE, LINCS.

clients: Mr & Mrs L.W.Bliss.

scales: 1:50, 1:100, 1:200. date: JUNE, 07.

draw.no: 0223,07

DETERMINED PLAN

SHDC PLANNING & DEVELOPMENT
21 JUN 2007
Ref. S/837/07