




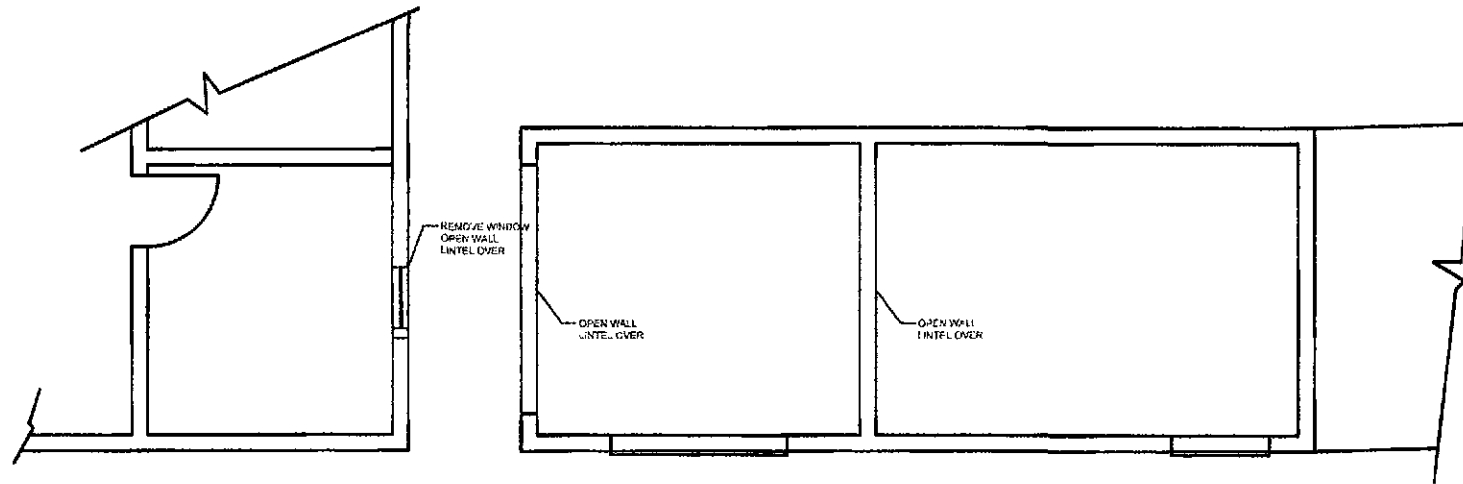

EXISTING FLOOR PLAN

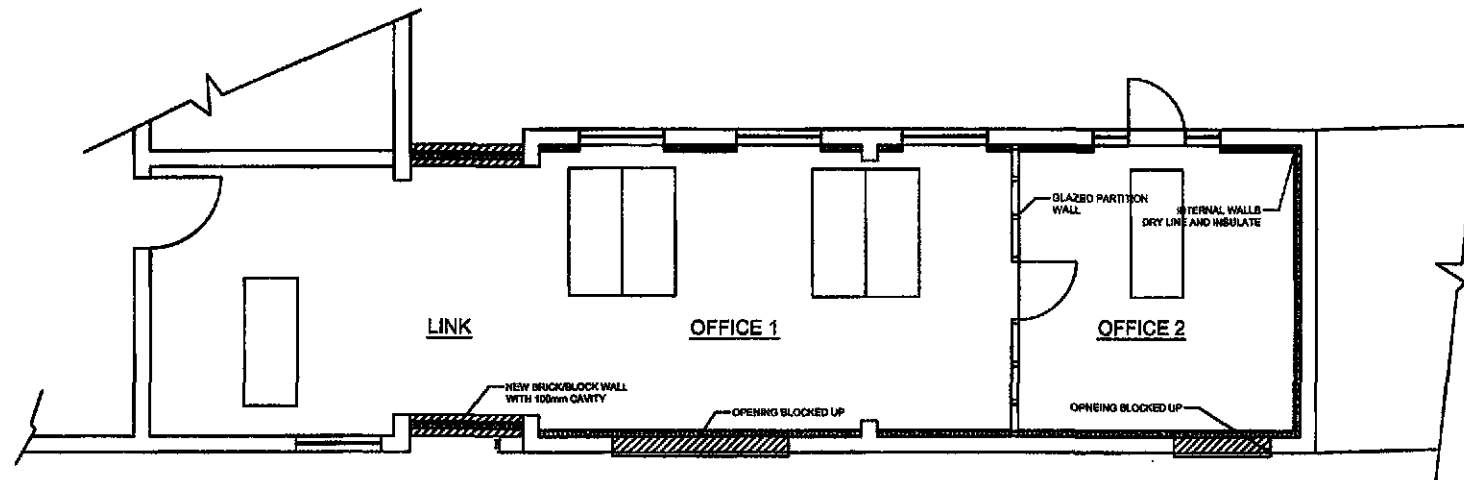

PROPOSED FLOOR PLAN

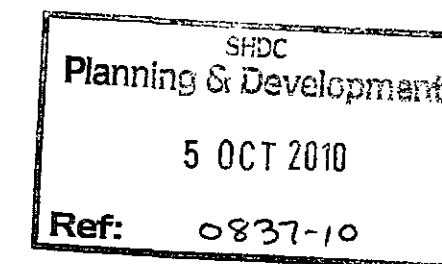

JEPCO LTD
NORFOLK HOUSE FARM
GEDNEY DROVE END, SPALDING
Lincs

PROPOSED OFFICE EXTENSION
FLOOR PLAN


drawn
P G Ward

05 - 10 - 10


scale
1:100 (A3)

revision
JEP-10-04 (00)

**HENNOCK
INTERNATIONAL
LIMITED**
Consultants
5 The Dales
Nettleham
Lincs. LN228A
01522 759600
frank@hennock.co.uk

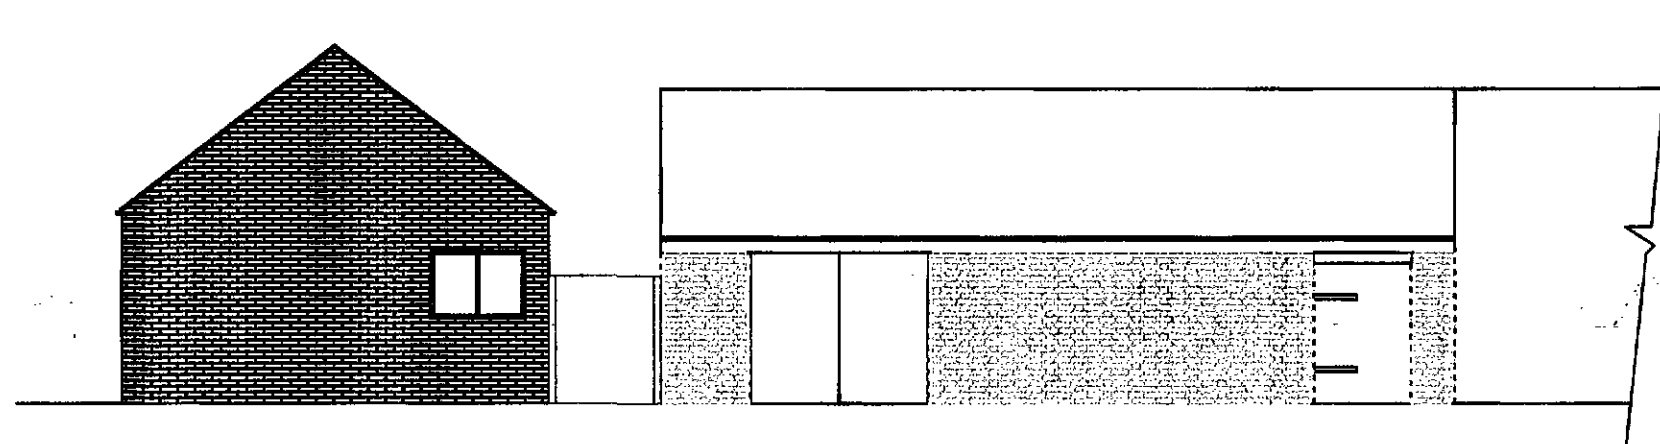

WEST ELEVATION

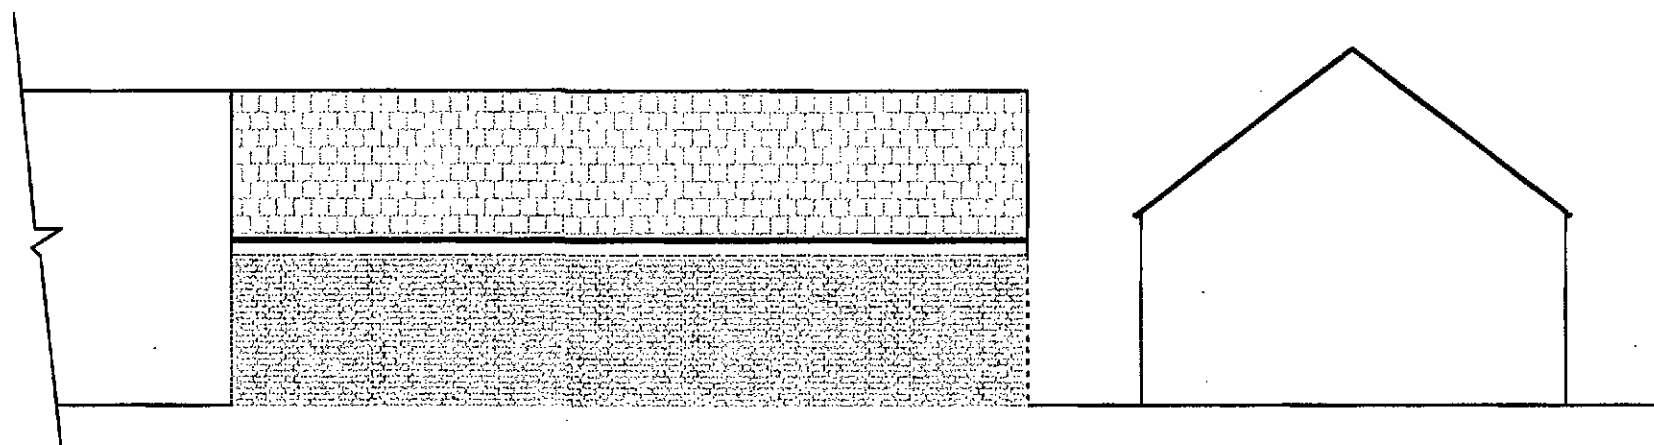

EAST ELEVATION

SHDC
Planning & Development
5 OCT 2010
Ref: 0837-10

JEPCO LTD
NORFOLK HOUSE FARM
GEDNEY DROVE END, SPALDING
Lincs

PROPOSED OFFICE EXTENSION
EXISTING ELEVATIONS

drawn
F O Ward


05 - 10 - 10

scale
1:100 (A3)


revision
JEP-10-02 (00)

**HENNOCK
INTERNATIONAL
LIMITED**


Consultants
5 The Dales
Nettleham
Lincs. LN22SA
01522 753600
frank@hennock.co.uk

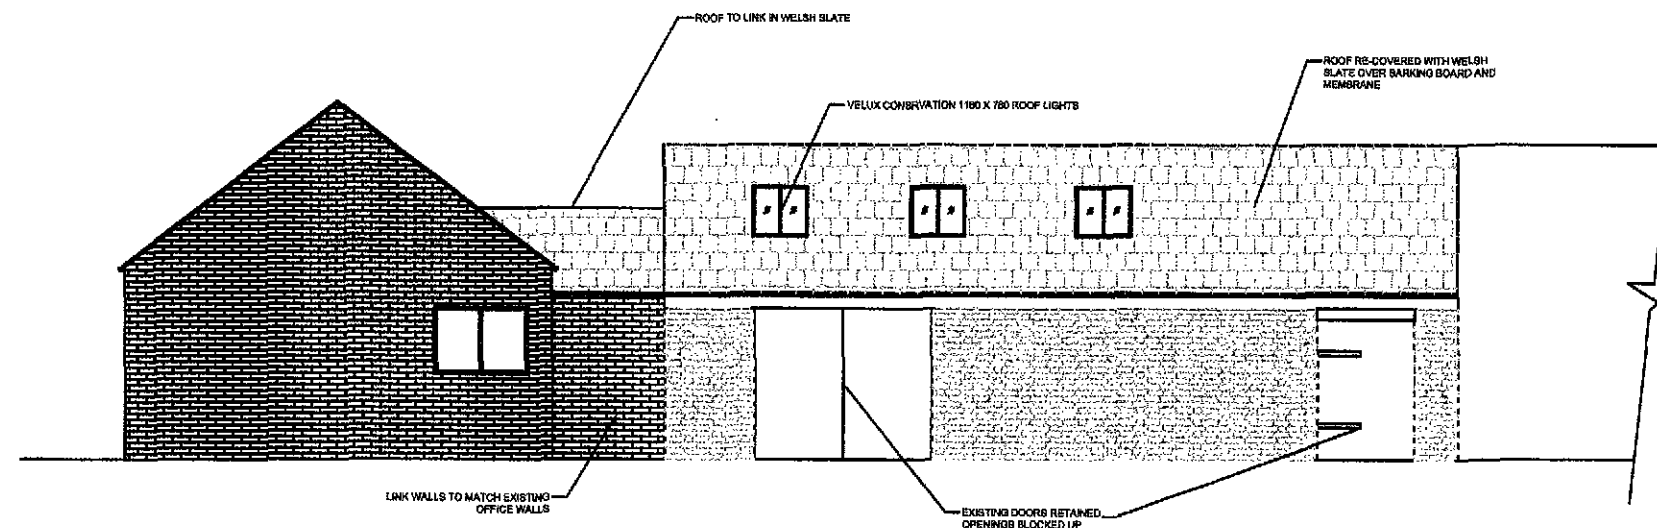

WEST ELEVATION

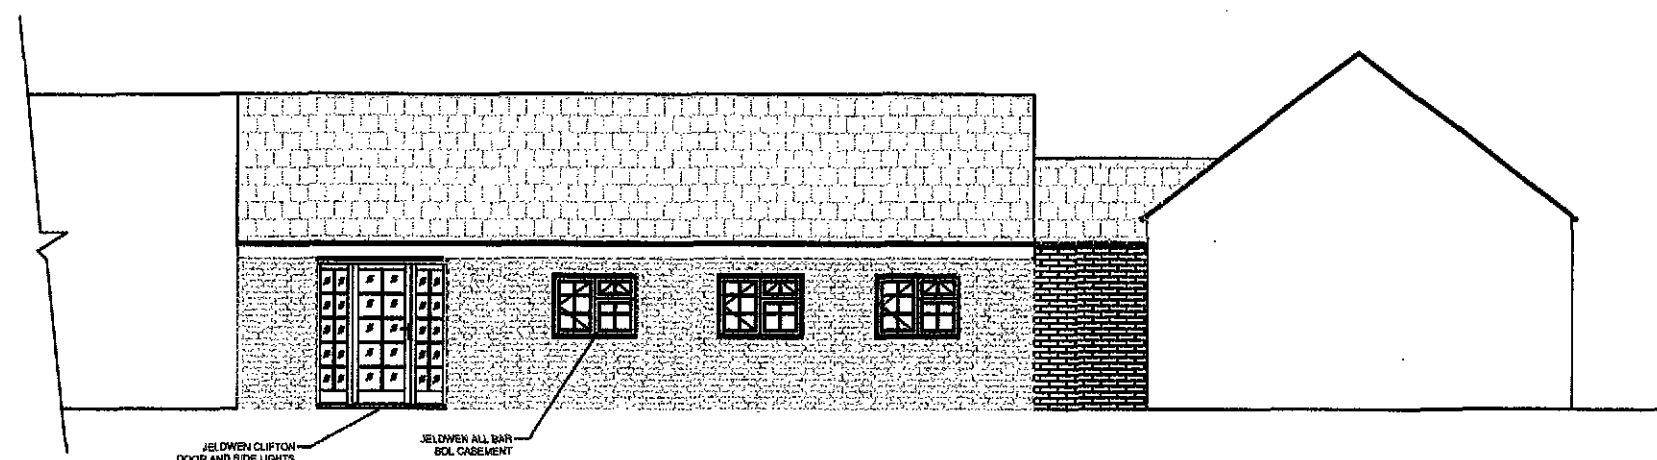

EAST ELEVATION

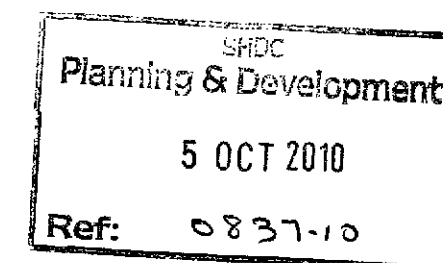

JEPGO LTD
NORFOLK HOUSE FARM
GEDNEY DROVE END, SPALDING
LINCS

PROPOSED OFFICE EXTENSION
PROPOSED ELEVATIONS

drawn
F G Ward


05 - 10 - 10

scale
1:100 (A3)

revision
JEP-10-03 (00)

**HENNOCK
INTERNATIONAL
LIMITED**

Consultants
5 The Dales
Nettleham
Lincs. LN22SA
01522 753600
frank@hennock.co.uk

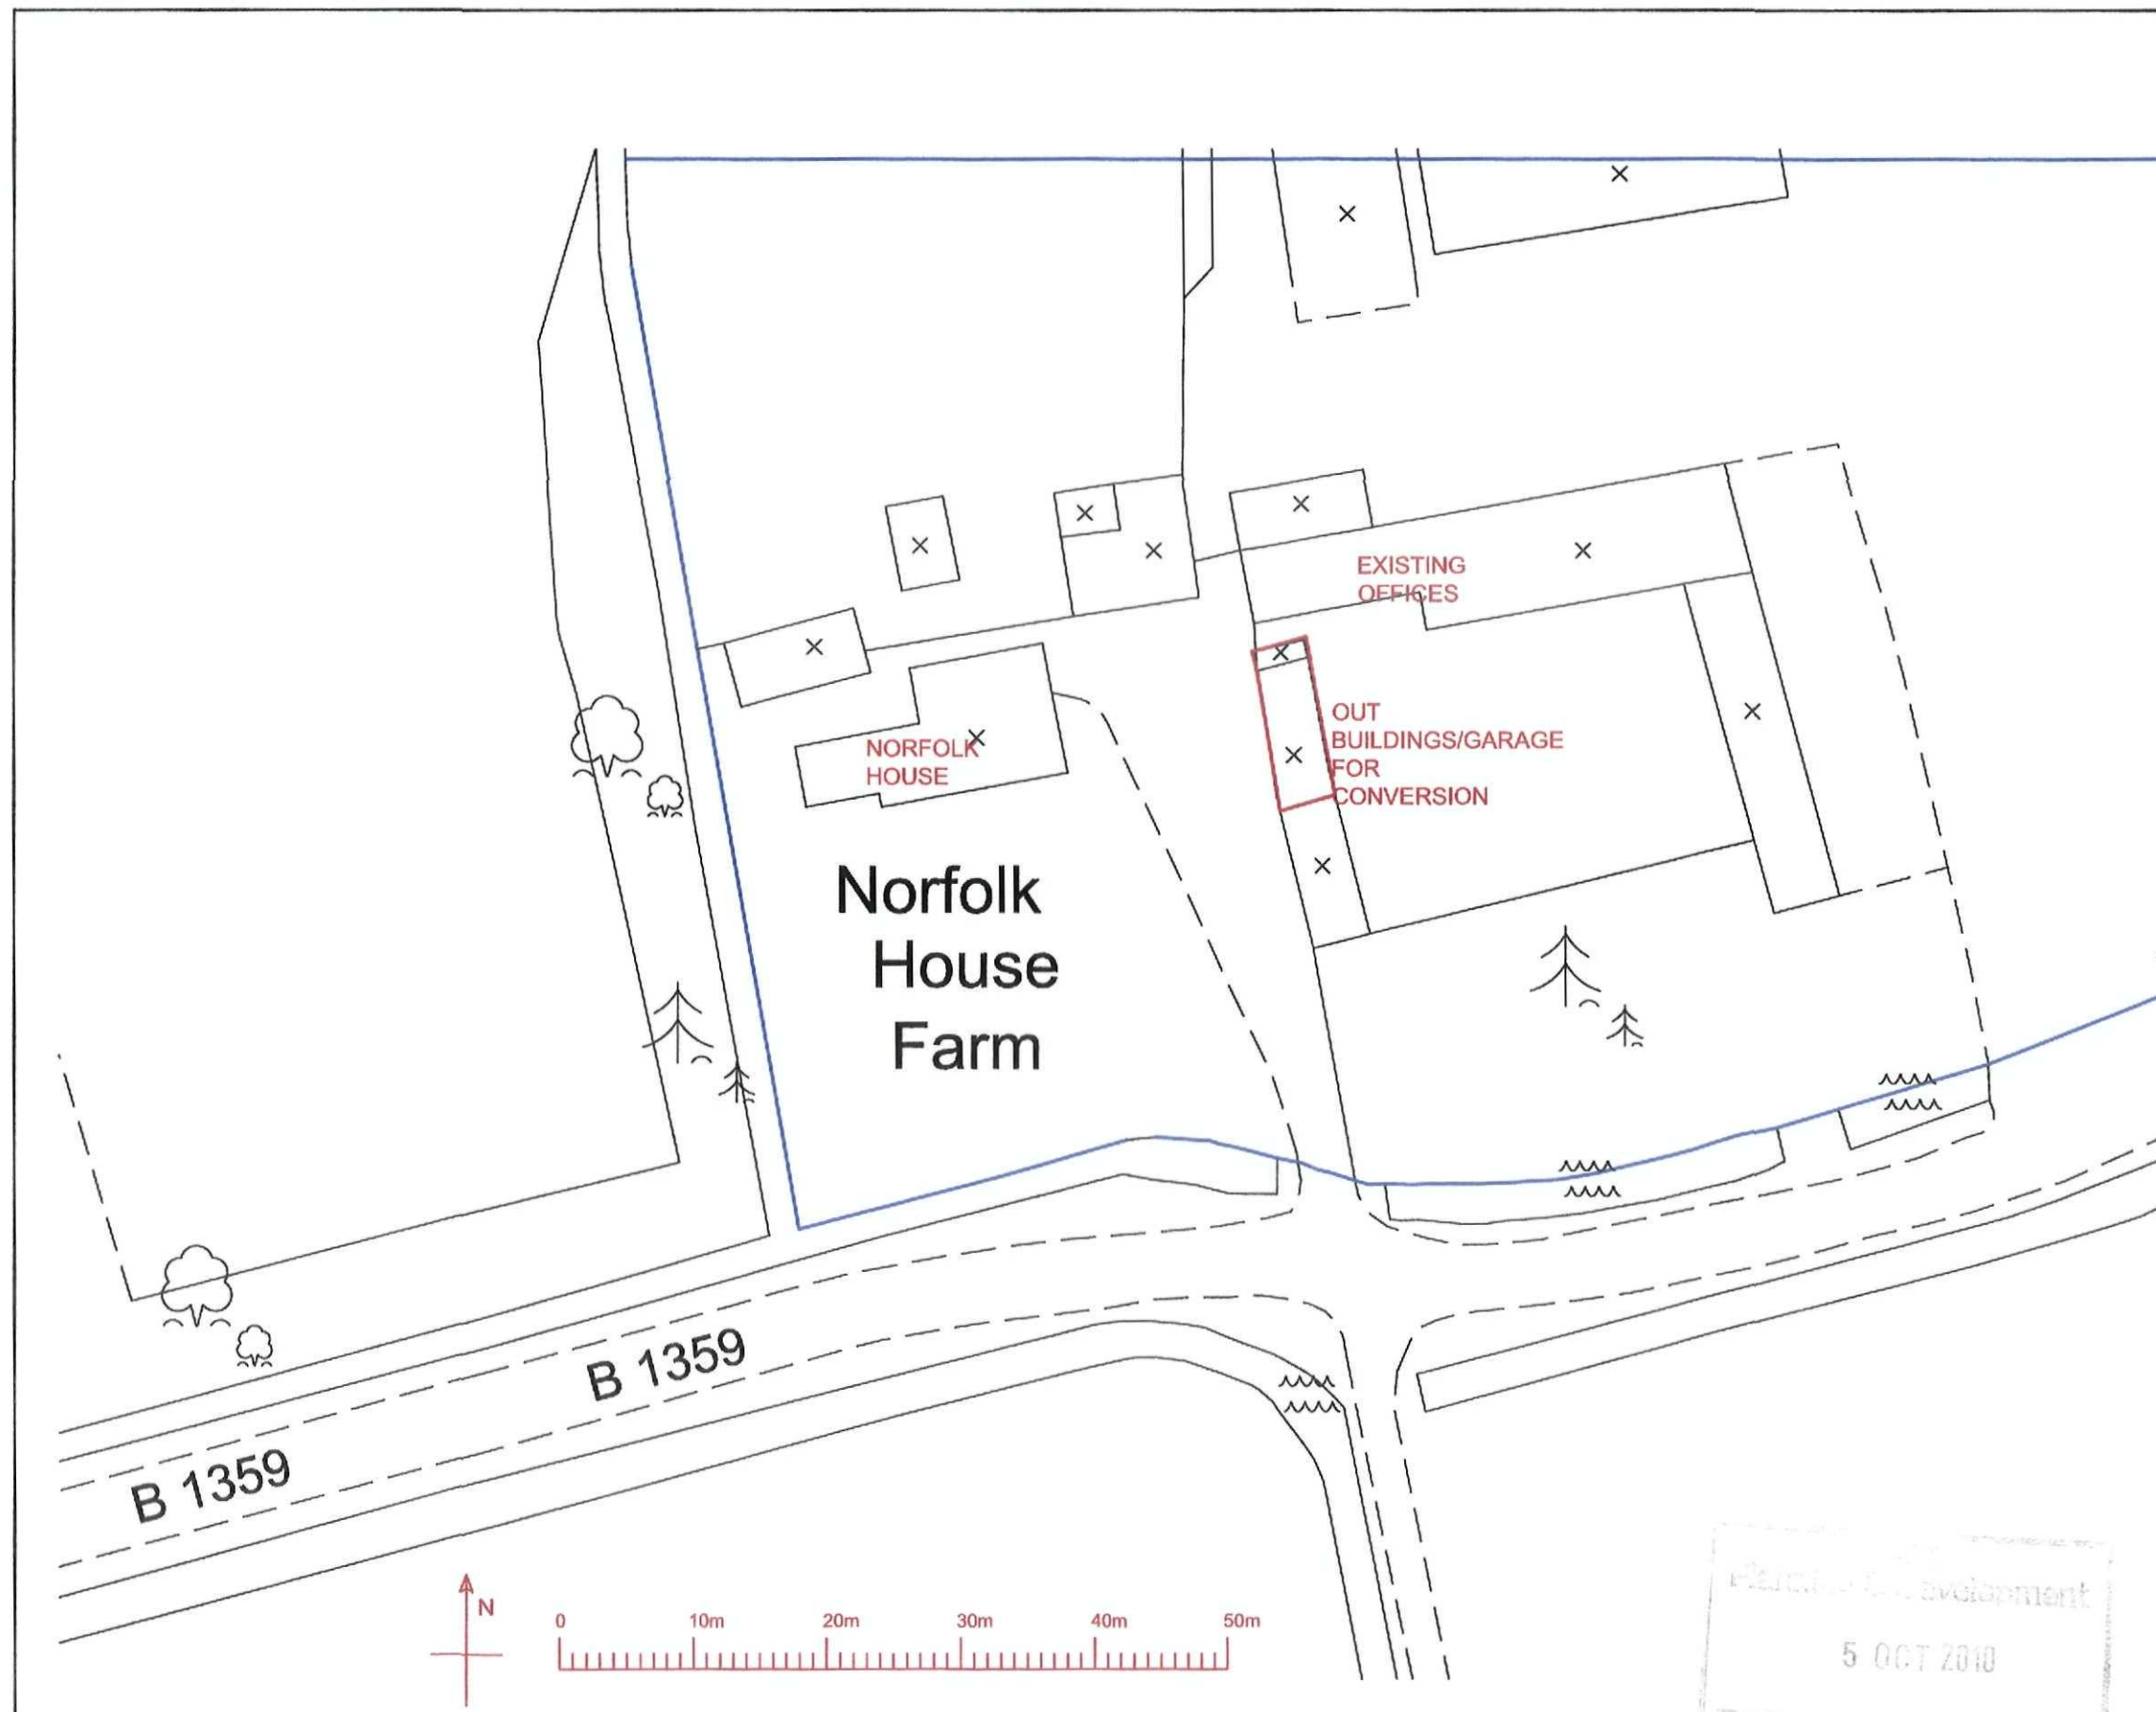

Placed for development
5 OCT 2010
Ref: 0837-10

JEPCO LTD
NORFOLK HOUSE FARM
GEDNEY DROVE END, SPALDING
Lincs

PROPOSED OFFICE EXTENSION
SITE PLAN

drawn
F G Ward

05 - 10 - 10

scale
1:500 (A3)



revision
JEP-10-01 (00)

**HENNOCK
INTERNATIONAL
LIMITED**

Consultants
5 The Dales
Nettleham
Lincs. LN22SA
01522 753600
frank@hennock.co.uk

Ordnance Survey®
Superplan Data®

Site-centred

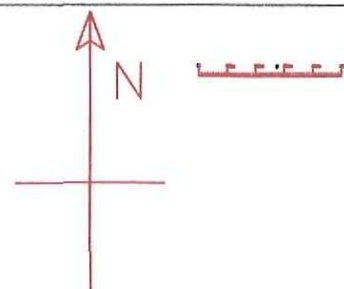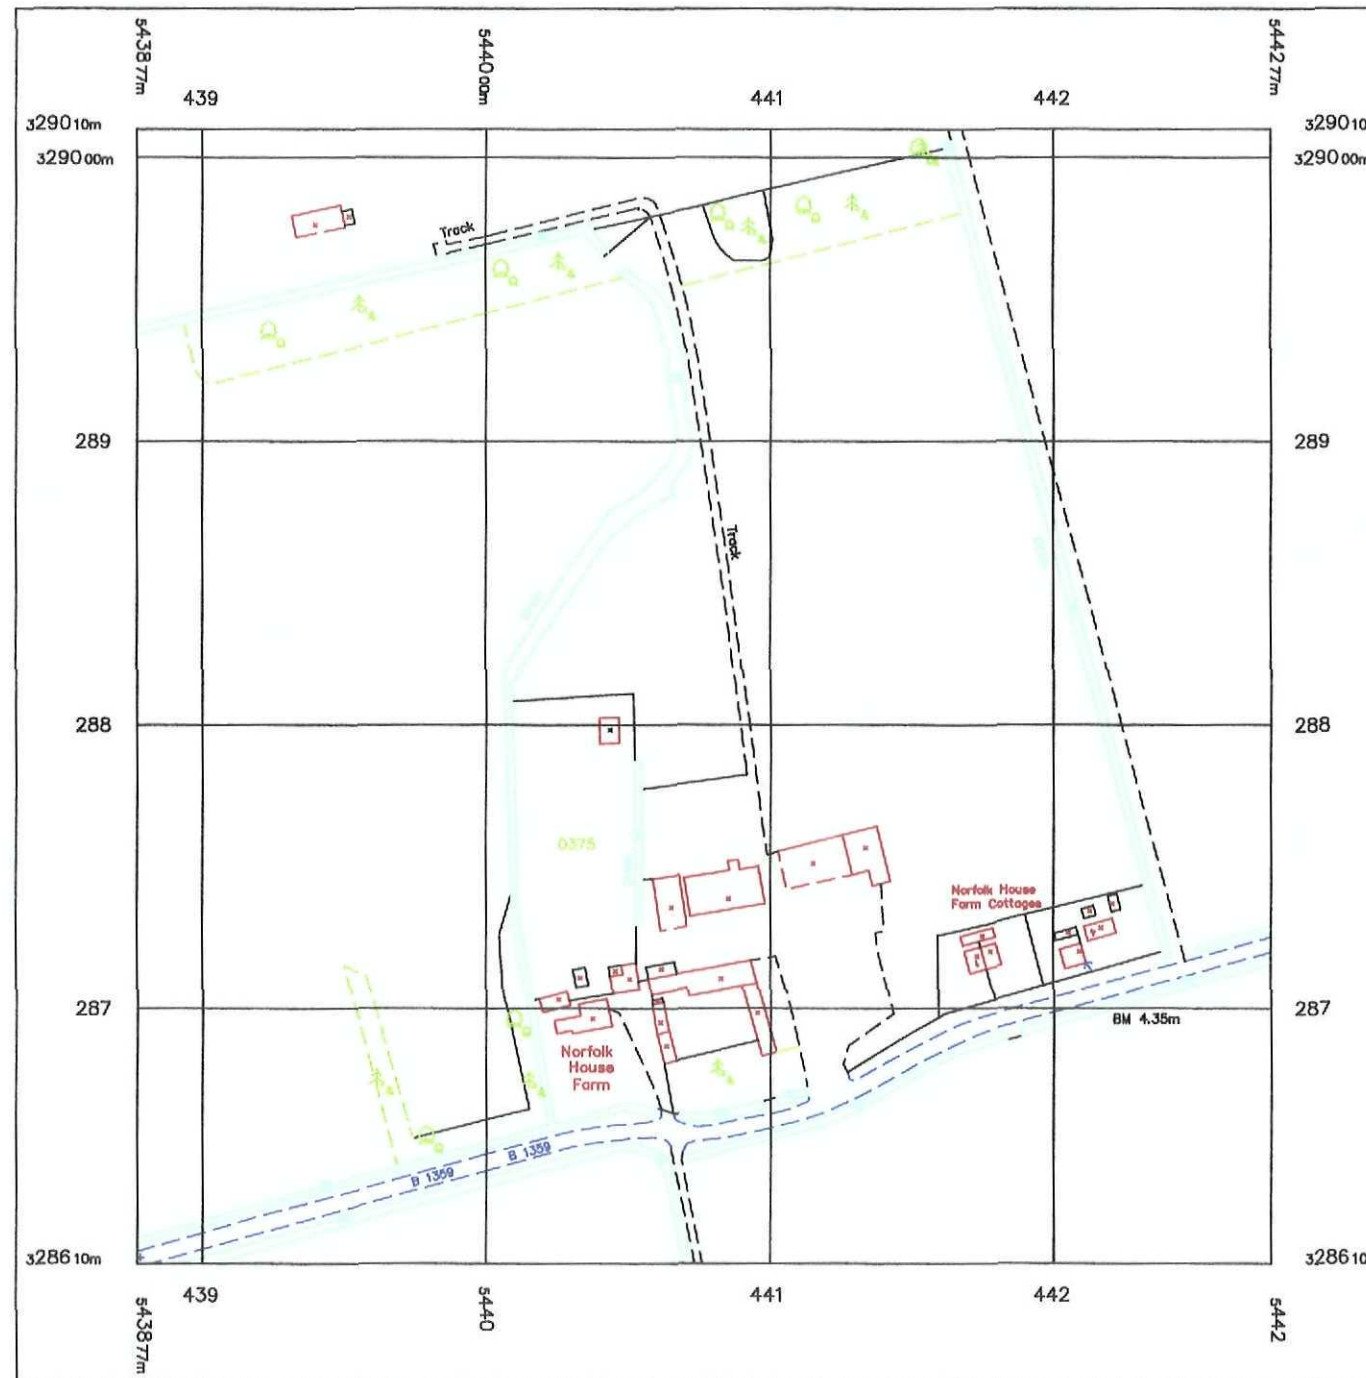

Planning Development
5 OCT 2010
Ref: 0837-10